Permit #F00020475

FilmL.A., Inc.
1201 W. 5th Street, Suite T-800
Los Angeles, CA 90017
t: (213)977-8600 - f: (213)977-8601
www.filmla.com

Summary Information

Permit No: F00020475 **Type of Permit:** FILMING **Release Date:** 10/09/2009

Production Company ABC STUDIOS

Insured Company Name ABC STUDIOS
Contact Phone No. 1 818-460-7777
Contact Phone No. 2
Fax
Address 500 S BUENA VISTA ST
BURBANK, California 91521

Production Title CASTLE EPISODE 208

Type of Production TV Drama

Producer TBD TBD

Director TBD TBD

1st AD TBD TBD

Production Manager TBD TBD

FilmL.A. Coordinator Adrian Fayad

Location Manager Brad Bemis
Primary Phone Mobile - 310-991-0959
Secondary Phone

Location Assistant Dennis Morley
Primary Phone Mobile - 310-963-9400
Secondary Phone

Fees

Posting 300	$26.00
Posting 600	$312.00
Posting 1200	$208.00
Notification Charge	$385.00
FILMLA FILM APPLICATION FEE	$625.00
LA CITY LANE AND STREET CLOSURE FEE	$936.00
LA CITY FIRE SAFETY OFFICER	$2,176.00
LA CITY FIRE DEPARTMENT SPOT CHECK SURCHARGE	$85.00
FILMLA MONITOR FEES	$480.00
FILMLA MONITOR FEES OVERTIME	$360.00
FILMLA MONITOR FEES - DOUBLE TIME	$600.00

Total Permit Fee $6,193.00

Number of Locations 3

NOT A PERMIT

Permit #F00020475

FilmL.A., Inc.
1201 W. 5th Street, Suite T-800
Los Angeles, CA 90017
t: (213)977-8600 - f: (213)977-8601
www.filmla.com

Summary Information — Location

Permit Number F00020475
Production Company ABC STUDIOS
Insured Company ABC STUDIOS
Production Title CASTLE EPISODE 208

Location Manager Brad Bemis
Primary Phone Mobile - 310-991-0959
Secondary Phone

Location Address Main St, 6th St - 7th St, Los Angeles, CA, 90014

Location Names

Location Type Street

Location Description

Film Dates 10/15/2009 - 10/15/2009 06:00 - 22:00

Open or Closed to the Public Open

Generic Conditions
Community Survey Obtained
Equipment vehicles may park on one side of street
Must Maintain 5' Clearance on Sidewalks/Walkways
No Cast and Crew parking on areas streets.
No interference with vehicular or pedestrian traffic
Number of uniformed officers listed on the permit is a minimum requirement. Permittee remains responsible for deploying a sufficient number of uniformed officers to provide traffic and crowd control to ensure the safety of the film crew and the public.
Uniformed officers shall have a copy of the film permit in their possession and are required to confirm that all traffic control signage devices are in place.

Please see attached documents
CASTLE. B.S CURB PLUS 1 MAIN ST..pdf
CASTLE. E.S CURB PLUS 2 MAIN ST..pdf
CASTLE. W.S CURB PLUS 2 MAIN ST..pdf
CASTLE. CURB 7TH ST.pdf
CASTLE. B.S CURB MAIN ST..pdf

Equipment on Location

Type	Quantity
5 or 10 ton trucks	4
Cast/Crew vehicles	70
Cube Trucks	4
Generator	1
Motor Homes	4
Picture vehicles	1
Semi Trucks	2
Stakebed Trucks	2
Vans	4

Personnel on Location

Type	Quantity
Cast	5
Crew	70
Extras	5
FilmL.A. Monitor(s)	1
Off-Duty/Retired LAPD Officer(s)	4

Filming Activities Drive by; Drive ups & away; Equipment on sidewalk, in curb lane & across street; Intermittent pedestrian control; Intermittent traffic control - 2 minutes standard; Wetdown; Simulated pedestrian car accident;

Jurisdiction **Political:** Los Angeles City - Council District 09 **Police:** Los Angeles Police Department **Fire:** Los Angeles City

Location Notes

Coordinator Note 1 FILM LA MONITOR REQUIRED. 10/15; 05:00 - 22:00 HOURS.

Parking **Base Camp** **Crew Parking**

NOT A PERMIT

Permit #F00020475

FilmL.A., Inc.
1201 W. 5th Street, Suite T-800
Los Angeles, CA 90017
t: (213)977-8600 - f: (213)977-8601
www.filmla.com

Summary Information — Location

Permit Number F00020475
Production Company ABC STUDIOS
Insured Company ABC STUDIOS
Production Title CASTLE EPISODE 208

Location Manager Brad Bemis
Primary Phone Mobile - 310-991-0959
Secondary Phone

Location Type : Private Parking Lot
Street : 558 Main St. 10/15; 06:00 hours

Location Type : Private Parking Lot
Street : 558 Main St. 10/15; 06:00 hours

Posting "No Parking" signs B/S Main St, 6th St - 7th St

Approximate Footage 901 - 1200 **Log Number** 1004608

Date(s) 10/15/2009 to 10/15/2009 **Time(s)** 06:00 to 22:00

Posting "No Parking" signs N/S 7th St, Spring St - Los Angeles St

Approximate Footage 301 - 600 **Log Number** 1004840

Date(s) 10/15/2009 to 10/15/2009 **Time(s)** 06:00 to 22:00

Lane / Full Closure ALTERNATING B/S CURB PLUS 1 LANE ON MAIN ST, 6TH ST - 7TH ST.
Approximate Footage 0 - 300

Date(s) 10/15/2009 to 10/15/2009 **Time(s)** 06:00 to 09:00

Lane / Full Closure ALTERNATING B/S CURB PLUS 2 LANES ON MAIN ST., 6TH ST - 7TH ST
Approximate Footage 0 - 300

Date(s) 10/15/2009 to 10/15/2009 **Time(s)** 09:00 to 15:00

Lane / Full Closure N/S curb lane 7th St, Spring St - Los Angeles St
Approximate Footage 0 - 300

Date(s) 10/15/2009 to 10/15/2009 **Time(s)** 06:00 to 22:00

Lane / Full Closure ALTERNATING B/S CURB LANES ON MAIN ST., 6TH ST - 7TH ST.
Approximate Footage 0 - 300

Date(s) 10/15/2009 to 10/15/2009 **Time(s)** 15:00 to 22:00

NOT A PERMIT

Permit #F00020475

FilmL.A., Inc.
1201 W. 5th Street, Suite T-800
Los Angeles, CA 90017
t: (213)977-8600 - f: (213)977-8601
www.filmla.com

Summary Information — Location

Permit Number F00020475
Production Company ABC STUDIOS
Insured Company ABC STUDIOS
Production Title CASTLE EPISODE 208

Location Manager Brad Bemis
Primary Phone Mobile - 310-991-0959
Secondary Phone

Location Address 506 S Grand Ave, Los Angeles, CA, 90071

Location Names MILLENNIUM BILTMORE HOTEL

Location Type Hotel

Location Description BILTMORE HOTEL.

Film Dates 10/12/2009 - 10/13/2009 06:00 - 22:00

Strike Dates 10/14/2009 - 10/14/2009 07:00 - 22:00

Open or Closed to the Public Open

Generic Conditions
Community Survey Obtained
Equipment vehicles may park on one side of street
Must Maintain 5' Clearance on Sidewalks/Walkways
No Cast and Crew parking on areas streets.
No interference with vehicular or pedestrian traffic
Number of uniformed officers listed on the permit is a minimum requirement. Permittee remains responsible for deploying a sufficient number of uniformed officers to provide traffic and crowd control to ensure the safety of the film crew and the public.
Uniformed officers shall have a copy of the film permit in their possession and are required to confirm that all traffic control signage devices are in place.

Please see attached documents
CASTLE. E.S CURB PLUS 1 GRAND AVE.pdf
CASTLE. E.S CURB GRAND AVE.pdf
CASTLE. W.S CURB OLIVE.pdf
Downtown LA July 2009.pdf

Equipment on Location

Type	Quantity
5 or 10 ton trucks	4
Cast/Crew vehicles	70
Cube Trucks	4
Generator	1
Motor Homes	4
Picture vehicles	1
Semi Trucks	2
Stakebed Trucks	2
Vans	4

Personnel on Location

Type	Quantity
Cast	5
Crew	70
Extras	5
LA City UFSO assigned	24338
Off-Duty/Retired LAPD Officer(s)	4

Filming Activities Drive by; Drive ups & away; Equipment on sidewalk, in curb lane & across street; Interior and exterior dialogue; Intermittent pedestrian control; Intermittent traffic control - 2 minute standard (except 0700-0900 hrs & 1500-1900 hrs); Wetdown; Simulated pedestrian car accident;

Jurisdiction **Political:** Los Angeles City - Council District 09 **Police:** Los Angeles Police Department **Fire:** Los Angeles City

Location Notes

Coordinator Note UFSO REQUIRED. 10/12 & 10/13; 06:00 - 22:00 HOURS.

NOT A PERMIT

FilmL.A., Inc.
1201 W. 5th Street, Suite T-800
Los Angeles, CA 90017
t: (213)977-8600 - f: (213)977-8601
www.filmla.com

Summary Information — Location

Permit Number F00020475
Production Company ABC STUDIOS
Insured Company ABC STUDIOS
Production Title CASTLE EPISODE 208

Location Manager Brad Bemis
Primary Phone Mobile - 310-991-0959
Secondary Phone

Parking **Base Camp**
Location Type : Private Parking Lot
Street : 437 Olive St. 10/11; 07:00 HOURS - 10/13; 22:00 HOURS.

Crew Parking
Location Type : Private Parking Lot
Street : PERSHING SQUARE. 10/12 - 10/13

Posting "No Parking" signs E/S Grand Ave, 5th St - 6th St
Approximate Footage 301 - 600 **Log Number** 1004609
Date(s) 10/12/2009 to 10/13/2009 **Time(s)** 06:00 to 22:00

Posting "No Parking" signs W/S Olive St, 5th St - 6th St
Approximate Footage 301 - 600 **Log Number** 1004841
Date(s) 10/12/2009 to 10/14/2009 **Time(s)** 06:00 to 22:00

Posting "No Parking" signs E/S Grand Ave, 5th St - 6th St
Approximate Footage 301 - 600 **Log Number** 1004842
Date(s) 10/14/2009 to 10/14/2009 **Time(s)** 06:00 to 22:00

Lane / Full Closure E/S curb lane plus 1 Grand Ave, 5th St - south to crosswalk from 0600 on 10/12 - 2200 on 10/13 continuous
Approximate Footage 0 - 300
Date(s) 10/12/2009 to 10/13/2009 **Time(s)** 06:00 to 22:00

Lane / Full Closure E/S curb lane Grand Ave, 5th St - south to crosswalk from 2200 on 10/13 - 2200 on 10/14 continuous
Approximate Footage 0 - 300
Date(s) 10/13/2009 to 10/14/2009 **Time(s)** 22:00 to 22:00

Lane / Full Closure W/S curb lane Olive St, 5th St - 6th St. (10/12; 06:00 HOURS - 10/13; 15:00 HOURS)
Approximate Footage 0 - 300
Date(s) 10/12/2009 to 10/13/2009 **Time(s)** 06:00 to 15:00

Lane / Full Closure W/S curb lane Olive St, 5th St - 6th St. (10/13; 19:00 HOURS - 10/14; 15:00 HOURS)
Approximate Footage 0 - 300
Date(s) 10/13/2009 to 10/14/2009 **Time(s)** 19:00 to 15:00

Lane / Full Closure W/S curb lane Olive St, 5th St - 6th St.
Approximate Footage 0 - 300
Date(s) 10/14/2009 to 10/14/2009 **Time(s)** 19:00 to 22:00

NOT A PERMIT

FilmL.A., Inc.
1201 W. 5th Street, Suite T-800
Los Angeles, CA 90017
t: (213)977-8600 - f: (213)977-8601
www.filmla.com

Summary Information — Location

Permit Number	F00020475	**Location Manager**	Brad Bemis
Production Company	ABC STUDIOS	Primary Phone	Mobile - 310-991-0959
Insured Company	ABC STUDIOS	Secondary Phone	
Production Title	CASTLE EPISODE 208		

Lane / Full Closure W/S curb lane Olive St, 6th St - North to Crosswalk.
Approximate Footage 0 - 300

Date(s) 10/13/2009 to 10/13/2009 **Time(s)** 15:00 to 19:00

Lane / Full Closure W/S curb lane Olive St, 6th St - North to Crosswalk.
Approximate Footage 0 - 300

Date(s) 10/14/2009 to 10/14/2009 **Time(s)** 15:00 to 19:00

NOT A PERMIT

Permit #F00020475

FilmL.A., Inc.
1201 W. 5th Street, Suite T-800
Los Angeles, CA 90017
t: (213)977-8600 - f: (213)977-8601
www.filmla.com

Summary Information — Location

Permit Number F00020475
Production Company ABC STUDIOS
Insured Company ABC STUDIOS
Production Title CASTLE EPISODE 208

Location Manager Brad Bemis
Primary Phone Mobile - 310-991-0959
Secondary Phone

Location Address Main St, 6th St - 7th St, Los Angeles, CA, 90014

Location Names

Location Type Street

Location Description

Film Dates 10/12/2009 - 10/12/2009 06:00 - 22:00

Open or Closed to the Public Open

Generic Conditions
Community Survey Obtained
Equipment vehicles may park on one side of street
Must Maintain 5' Clearance on Sidewalks/Walkways
No Cast and Crew parking on areas streets.
Number of uniformed officers listed on the permit is a minimum requirement. Permittee remains responsible for deploying a sufficient number of uniformed officers to provide traffic and crowd control to ensure the safety of the film crew and the public.
Uniformed officers shall have a copy of the film permit in their possession and are required to confirm that all traffic control signage devices are in place.

Please see attached documents
CASTLE. E.S CURB PLUS 2 MAIN ST..pdf
CASTLE. W.S CURB PLUS 2 MAIN ST..pdf
CASTLE. B.S CURB PLUS 1 MAIN ST..pdf
CASTLE. CURB 7TH ST.pdf

Equipment on Location

Type	Quantity
5 or 10 ton trucks	4
Cast/Crew vehicles	70
Cube Trucks	4
Generator	1
Motor Homes	4
Picture vehicles	1
Semi Trucks	2
Stakebed Trucks	2
Vans	4

Personnel on Location

Type	Quantity
Cast	5
Crew	70
Extras	5
FilmL.A. Monitor(s)	1
Off-Duty/Retired LAPD Officer(s)	4

Filming Activities Drive by; Drive ups & away; Equipment on sidewalk, in curb lane & across street; Exterior Dialogue; Intermittent pedestrian control; Intermittent traffic control - 2 minutes standard; Wetdown; Simulated pedestrian car accident;

Jurisdiction **Political:** Los Angeles City - Council District 09 **Police:** Los Angeles Police Department **Fire:** Los Angeles City

Location Notes

Coordinator Note 1 FILM LA MONITOR REQUIRED. 10/12; 05:00 - 22:00 HOURS.

Parking
Base Camp
Location Type : Private Parking Lot

Crew Parking
Location Type : Private Parking Lot

NOT A PERMIT

Permit #F00020475

FilmL.A., Inc.
1201 W. 5th Street, Suite T-800
Los Angeles, CA 90017
t: (213)977-8600 - f: (213)977-8601
www.filmla.com

Summary Information — Location

Permit Number F00020475
Production Company ABC STUDIOS
Insured Company ABC STUDIOS
Production Title CASTLE EPISODE 208

Location Manager Brad Bemis
Primary Phone Mobile - 310-991-0959
Secondary Phone

Street : 437 Olive St. 10/11; 07:00 HOURS - 10/13; 22:00 HOURS. Street :

Posting "No Parking" signs B/S Main St, 6th St - 7th St

Approximate Footage 901 - 1200 **Log Number** 1004610

Date(s) 10/12/2009 to 10/12/2009 **Time(s)** 06:00 to 22:00

Posting "No Parking" signs N/S 7th St, Spring St - Los Angeles St

Approximate Footage 301 - 600 **Log Number** 1004843

Date(s) 10/12/2009 to 10/12/2009 **Time(s)** 06:00 to 22:00

Posting "No Parking" signs W/S Main St, 6th St - 7th St

Approximate Footage 301 - 600 **Log Number** 1005101

Date(s) 10/11/2009 to 10/11/2009 **Time(s)** 18:00 to 06:00

Posting "No Parking" signs N/S 7th St, Spring St - Main St

Approximate Footage 0 - 300 **Log Number** 1005101

Date(s) 10/11/2009 to 10/11/2009 **Time(s)** 18:00 to 06:00

Lane / Full Closure ALTERNATING B/S CURB PLUS 2 LANES ON MAIN ST., 6TH ST - 7TH ST.
Approximate Footage 0 - 300

Date(s) 10/12/2009 to 10/12/2009 **Time(s)** 09:00 to 15:00

Lane / Full Closure ALTERNATING B/S CURB PLUS 2 LANES ON MAIN ST., 6TH ST - 7TH ST.
Approximate Footage 0 - 300

Date(s) 10/12/2009 to 10/12/2009 **Time(s)** 19:00 to 22:00

Lane / Full Closure N/S curb lane 7th St, Spring St - Los Angeles St
Approximate Footage 0 - 300

Date(s) 10/12/2009 to 10/12/2009 **Time(s)** 06:00 to 22:00

Lane / Full Closure ALTERNATING B/S CURB PLUS 1 LANE ON MAIN ST., 6TH ST - 7TH ST.
Approximate Footage 0 - 300

Date(s) 10/12/2009 to 10/12/2009 **Time(s)** 06:00 to 22:00

NOT A PERMIT

Permit #F00020475

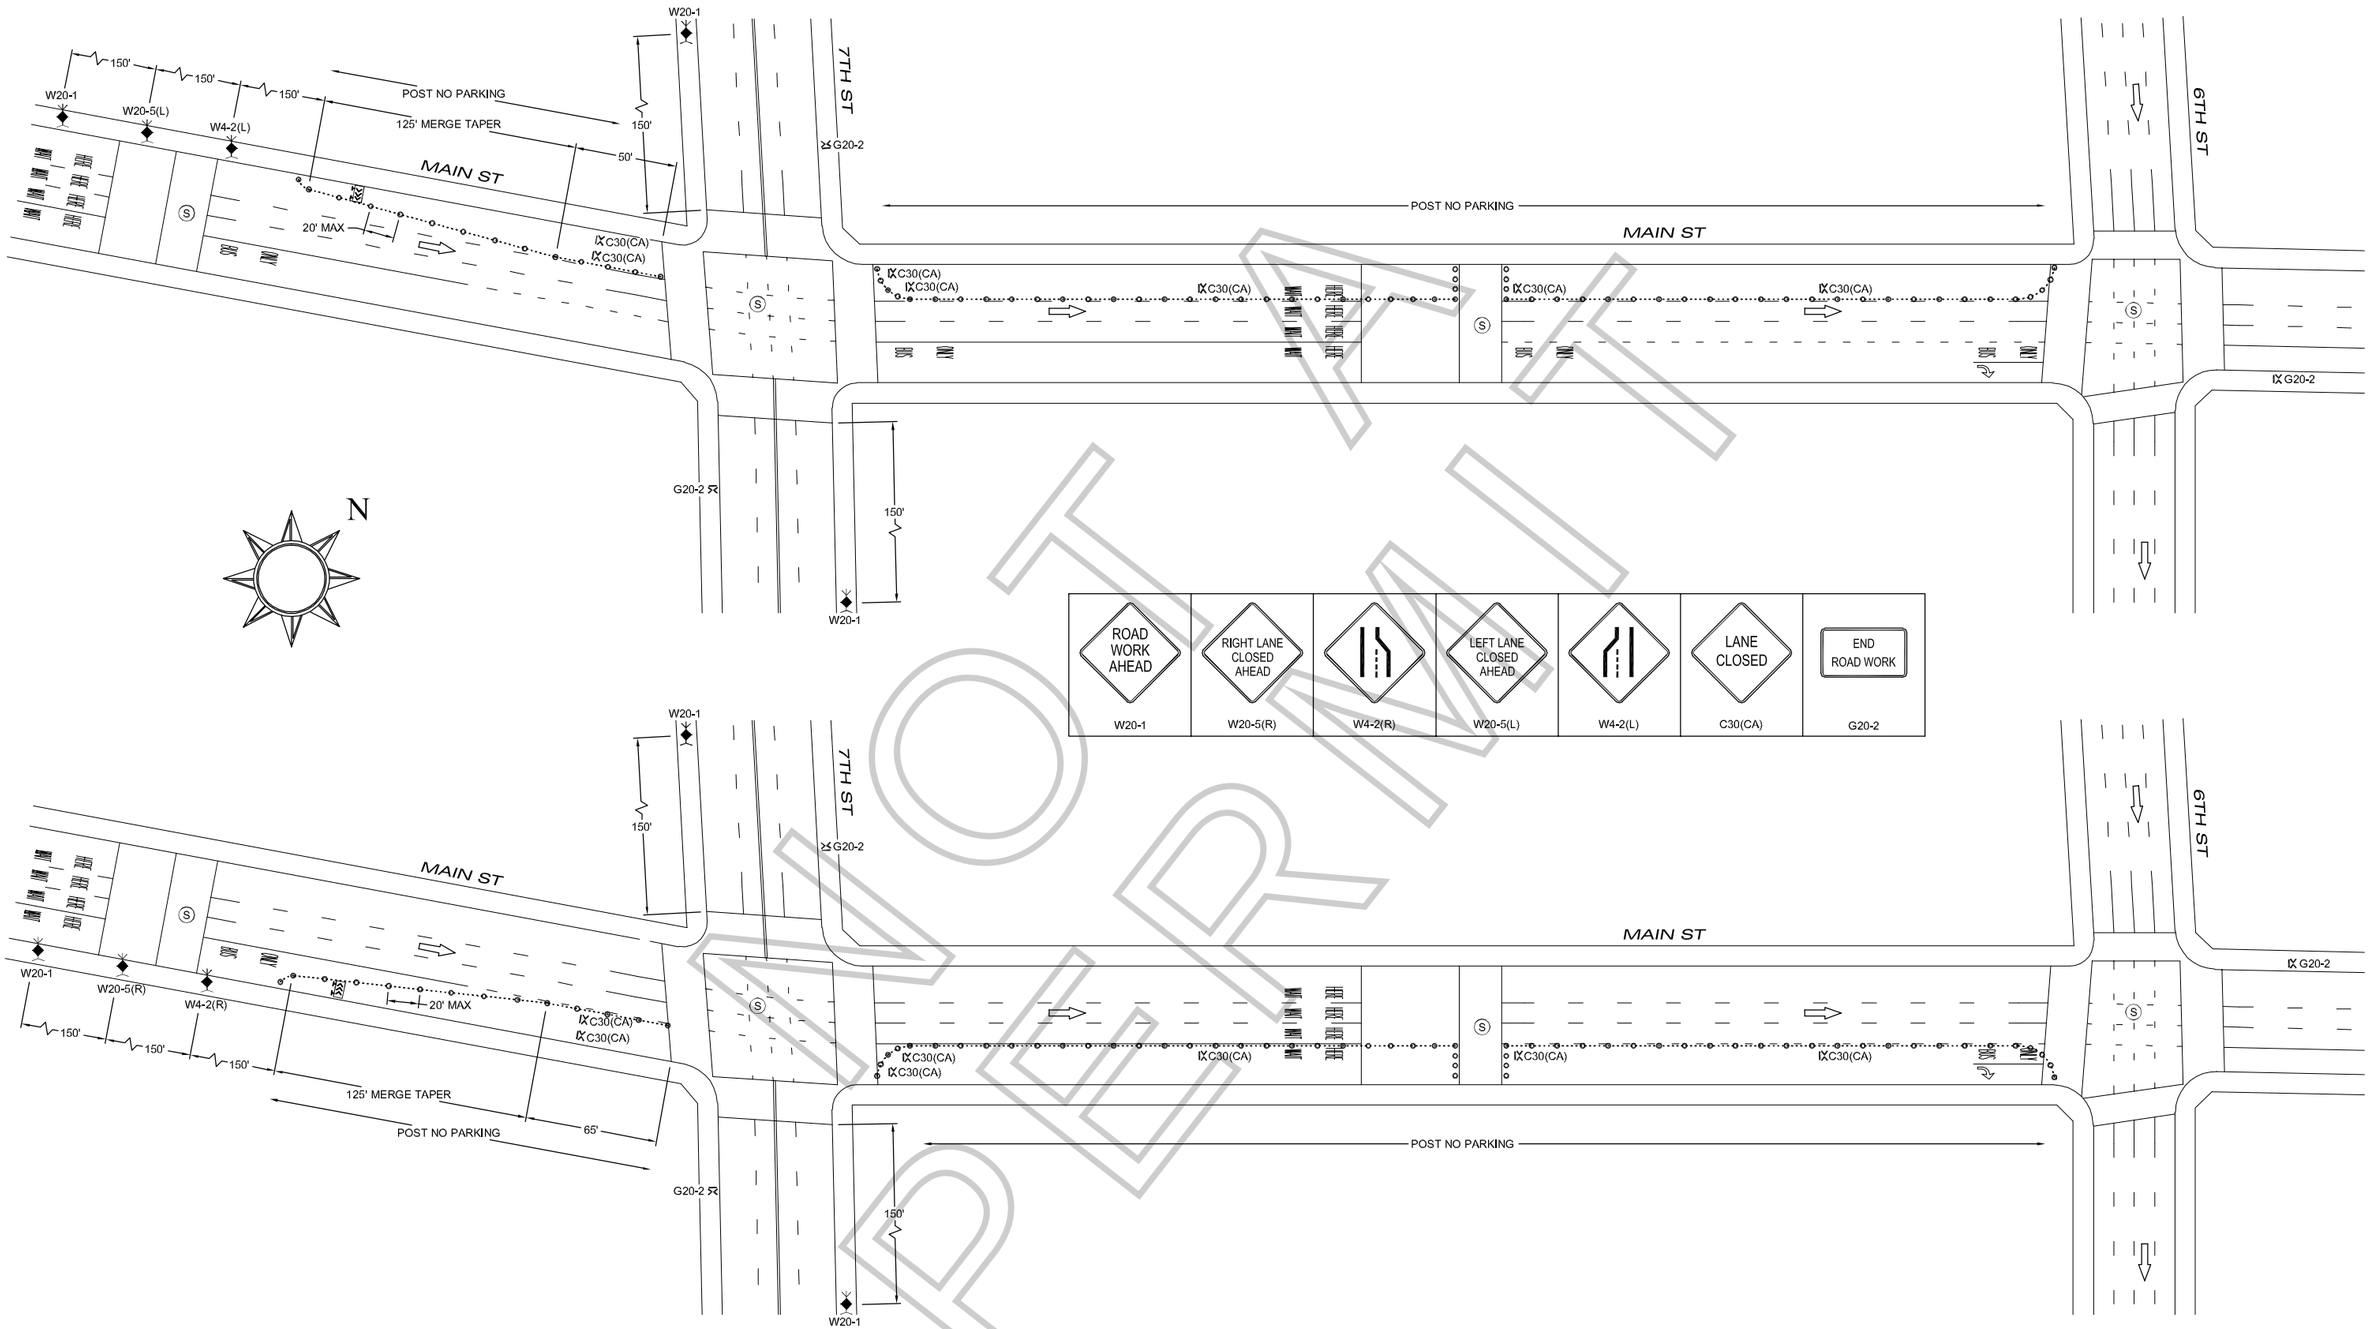

NOT A PERMIT

RIGHT OF WAY INC. 150 E. ARROW HWY., SAN DIMAS, CA 91773 PH: (626) 930-9292 FAX: (626) 930-9220 CALIFORNIA LICENSE #792675 PLANS DRAWN BY: BEN COLES TRAFFIC CONTROL PLANS DRAWN PER M.U.T.C.D. & 2009 W.A.T.C.H. MANUAL	TRAFFIC CONTROL FOR: CASTLE PMT#F-20475 PROJECT LOCATION: MAIN ST, FROM 6TH ST TO 7TH ST	LOCATION CONTACT: P.P.S. / CHRIS AGNEW PH: (323 465-9179 PRODUCTION COMPANY: ABC STUDIOS FILM L.A. CONTACT: ADRIAN FAYAD

GENERAL NOTES:
1. DATE/TIME: 10/12/09 06:00 TO 22:00 AND 10/15/09 FROM 06:00 TO 09:00
2. ALL SIGNING, STRIPING, AND TRAFFIC CONTROL DEVICES SHALL CONFORM TO THE (CURRENT) STATE OF CALIFORNIA DEPARTMENT OF TRANSPORTATION (CALTRANS) STANDARD PLANS AND STANDARD SPECIFICATIONS, CALIFORNIA M.U.T.C.D., AND ANY ADDENDUMS THERETO, AND AS SHOWN ON THESE PLANS. SYMBOLS AND ABBREVIATIONS USED ARE SHOWN ON CALTRANS STANDARD PLANS A10A&B, A20A–D, AND A24A–E.
3. THERE SHALL BE NO INTERFERENCE WITH TRAFFIC SIGNALS OR CROSSWALKS.
4. CONES SHALL BE 28" MINIMUM HEIGHT AND SHALL HAVE REFLECTORIZED SLEEVES FOR NIGHT WORK.
5. POLICE SHALL DIRECT TRAFFIC IF NECESSARY.

HIGH LEVEL WARNING DEVICE	FLASHING ARROW BOARD
TYPE II BARRICADE W/ SIGN	SIGNALIZED INTERSECTION
TYPE III BARRICADE W/ SIGN	WORK AREA
TRAFFIC CONE / DELINEATOR	FLAGGER
DELINEATION-MOUNTED SIGN	DELINEATION CENTERLINE

Permit #F00020475

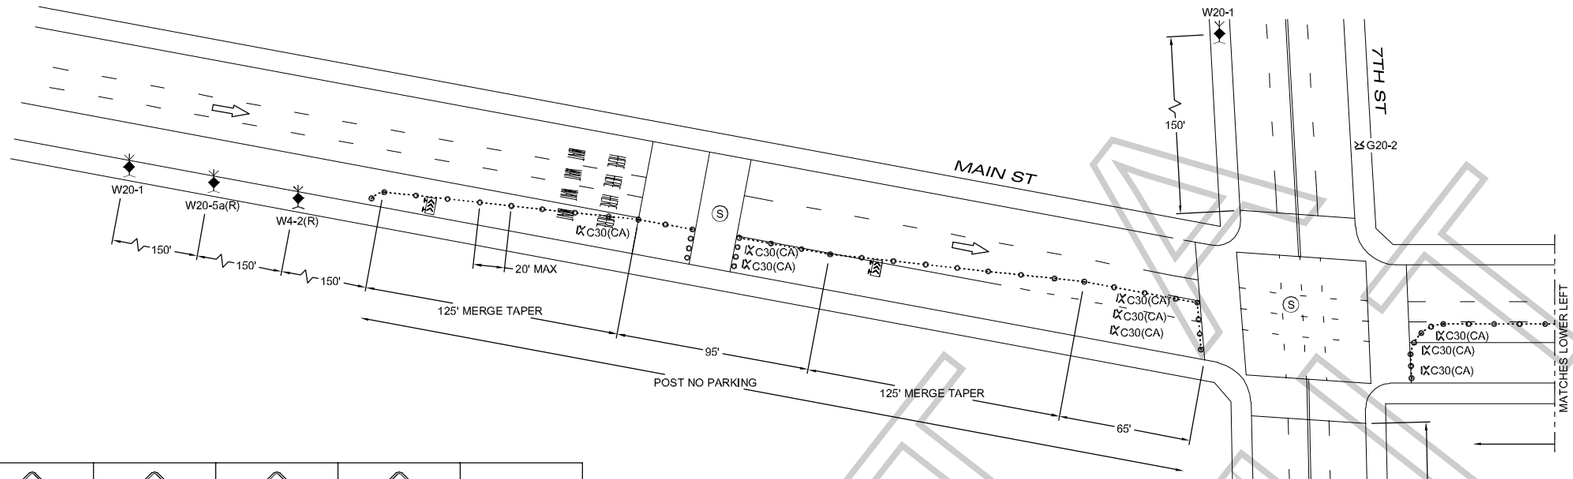

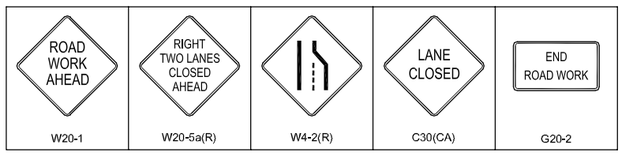

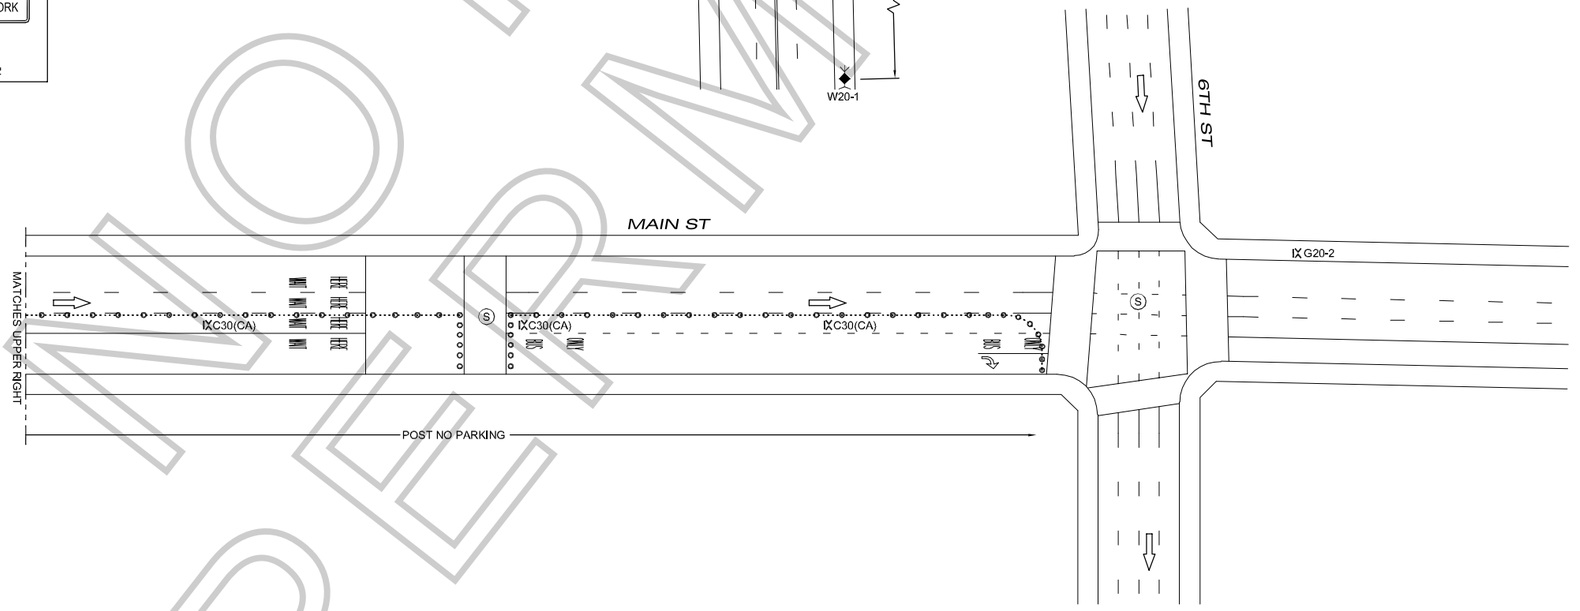

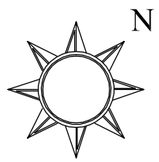

NOT FOR PERMIT

RIGHT OF WAY INC. 150 E. ARROW HWY., SAN DIMAS, CA 91773 PH: (626) 930-9292 FAX: (626) 930-9220 CALIFORNIA LICENSE #792675 PLANS DRAWN BY: BEN COLES TRAFFIC CONTROL PLANS DRAWN PER M.U.T.C.D. & 2009 W.A.T.C.H. MANUAL	TRAFFIC CONTROL FOR: CASTLE PMT#F-20475 PROJECT LOCATION: MAIN ST, FROM 6TH ST TO 7TH ST	LOCATION CONTACT: P.P.S. / CHRIS AGNEW PH: (323 465-9179 PRODUCTION COMPANY: ABC STUDIOS FILM L.A. CONTACT: ADRIAN FAYAD

GENERAL NOTES:
1. DATE/TIME: 10/12/09 09:00 TO 15:00 AND 19:00 TO 22:00 AND 10/15/09 FROM 09:00 TO 15:00
2. ALL SIGNING, STRIPING, AND TRAFFIC CONTROL DEVICES SHALL CONFORM TO THE (CURRENT) STATE OF CALIFORNIA DEPARTMENT OF TRANSPORTATION (CALTRANS) STANDARD PLANS AND STANDARD SPECIFICATIONS, CALIFORNIA M.U.T.C.D., AND ANY ADDENDUMS THERETO, AND AS SHOWN ON THESE PLANS. SYMBOLS AND ABBREVIATIONS USED ARE SHOWN ON CALTRANS STANDARD PLANS A10A&B, A20A–D, AND A24A–E.
3. THERE SHALL BE NO INTERFERENCE WITH TRAFFIC SIGNALS OR CROSSWALKS.
4. CONES SHALL BE 28" MINIMUM HEIGHT AND SHALL HAVE REFLECTORIZED SLEEVES FOR NIGHT WORK.
5. POLICE SHALL DIRECT TRAFFIC IF NECESSARY.

HIGH LEVEL WARNING DEVICE		FLASHING ARROW BOARD	
TYPE II BARRICADE W/ SIGN		SIGNALIZED INTERSECTION	S
TYPE III BARRICADE W/ SIGN		WORK AREA	
TRAFFIC CONE / DELINEATOR		FLAGGER	
DELINEATION-MOUNTED SIGN		DELINEATION CENTERLINE	

Permit #F00020475

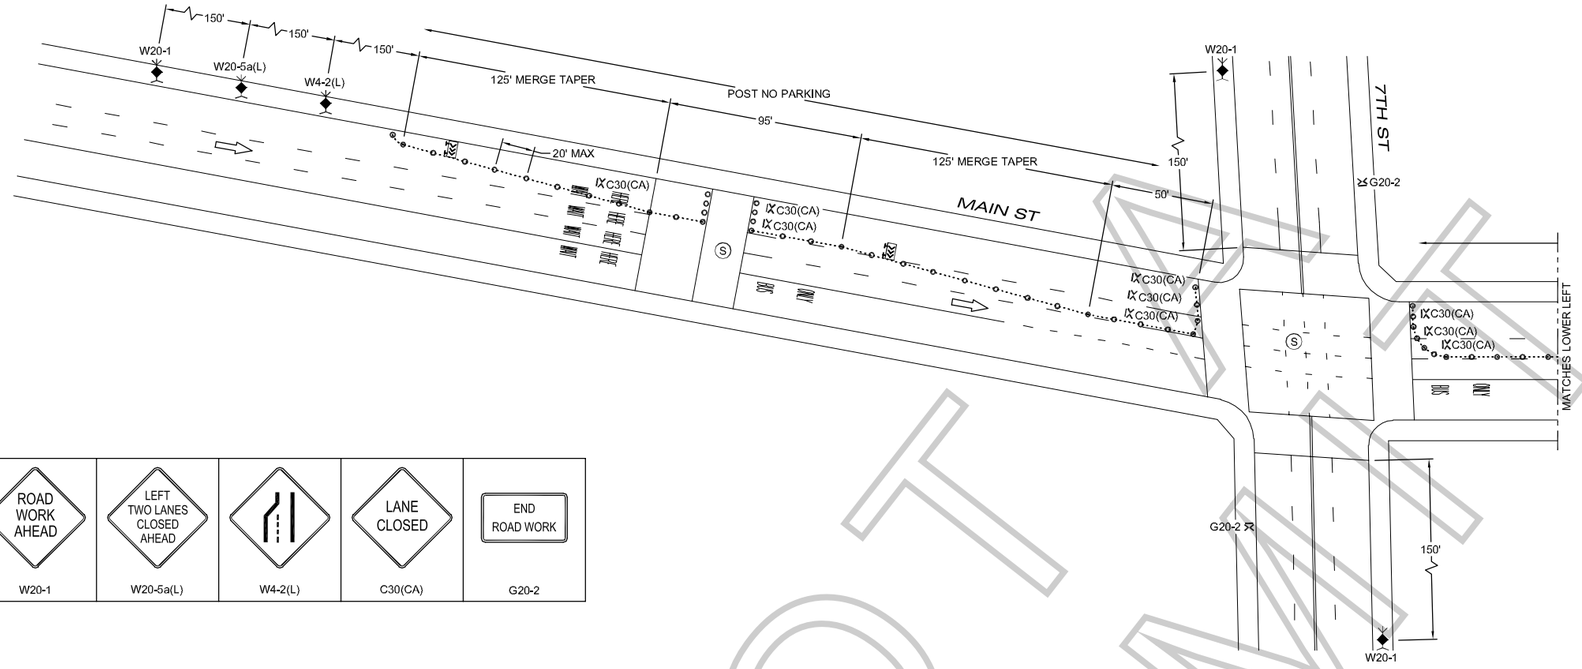

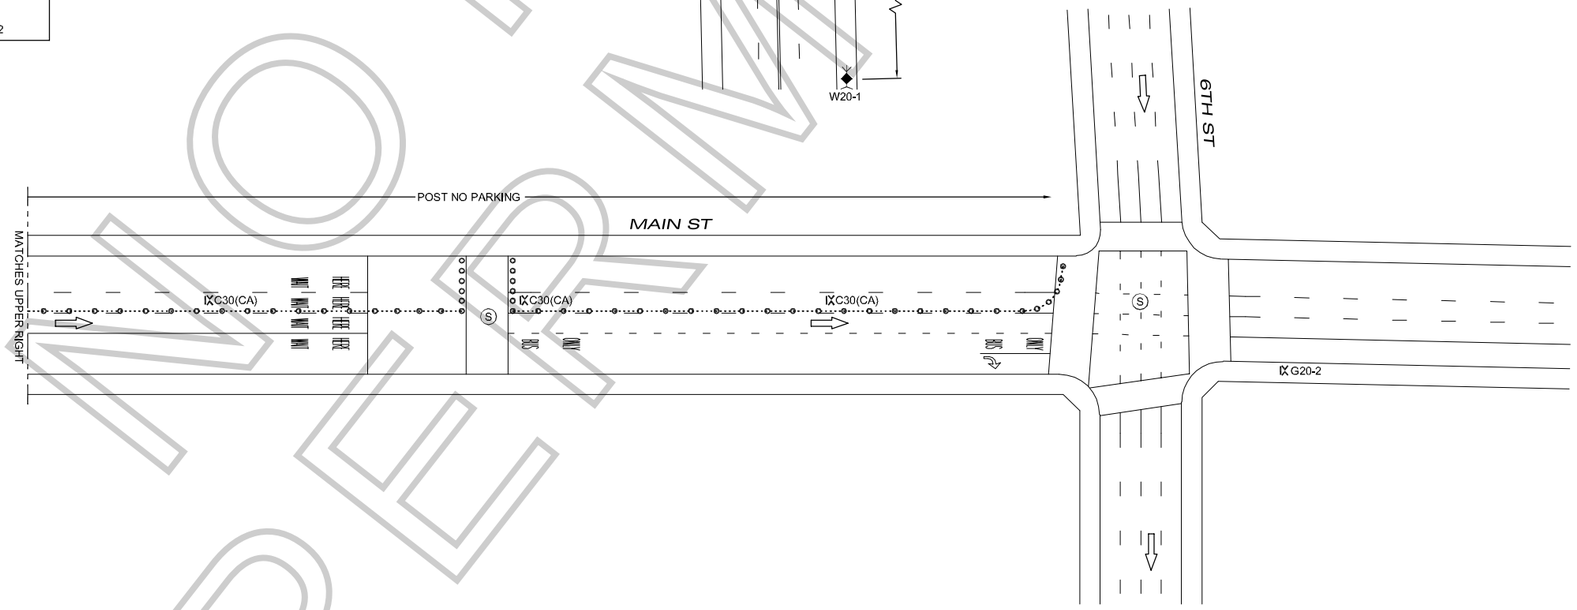

ROAD WORK AHEAD	LEFT TWO LANES CLOSED AHEAD		LANE CLOSED	END ROAD WORK
W20-1	W20-5a(L)	W4-2(L)	C30(CA)	G20-2

N

RIGHT OF WAY INC.	TRAFFIC CONTROL FOR:	LOCATION CONTACT:
150 E. ARROW HWY., SAN DIMAS, CA 91773 PH: (626) 930-9292 FAX: (626) 930-9220 CALIFORNIA LICENSE #792675 PLANS DRAWN BY: BEN COLES TRAFFIC CONTROL PLANS DRAWN PER M.U.T.C.D. & 2009 W.A.T.C.H. MANUAL	CASTLE PMT#F-20475	P.P.S. / CHRIS AGNEW PH: (323 465-9179
	PROJECT LOCATION: MAIN ST, FROM 6TH ST TO 7TH ST	PRODUCTION COMPANY: ABC STUDIOS FILM L.A. CONTACT: ADRIAN FAYAD

GENERAL NOTES:
1. DATE/TIME: 10/12/09 09:00 TO 15:00 AND 19:00 TO 22:00 AND 10/15/09 FROM 09:00 TO 15:00
2. ALL SIGNING, STRIPING, AND TRAFFIC CONTROL DEVICES SHALL CONFORM TO THE (CURRENT) STATE OF CALIFORNIA DEPARTMENT OF TRANSPORTATION (CALTRANS) STANDARD PLANS AND STANDARD SPECIFICATIONS, CALIFORNIA M.U.T.C.D., AND ANY ADDENDUMS THERETO, AND AS SHOWN ON THESE PLANS. SYMBOLS AND ABBREVIATIONS USED ARE SHOWN ON CALTRANS STANDARD PLANS A10A&B, A20A–D, AND A24A–E.
3. THERE SHALL BE NO INTERFERENCE WITH TRAFFIC SIGNALS OR CROSSWALKS.
4. CONES SHALL BE 28" MINIMUM HEIGHT AND SHALL HAVE REFLECTORIZED SLEEVES FOR NIGHT WORK.
5. POLICE SHALL DIRECT TRAFFIC IF NECESSARY.

HIGH LEVEL WARNING DEVICE		FLASHING ARROW BOARD	
TYPE II BARRICADE W/ SIGN		SIGNALIZED INTERSECTION	S
TYPE III BARRICADE W/ SIGN		WORK AREA	
TRAFFIC CONE / DELINEATOR		FLAGGER	
DELINEATION-MOUNTED SIGN		DELINEATION CENTERLINE	

NOT PERMIT

Permit #F00020475

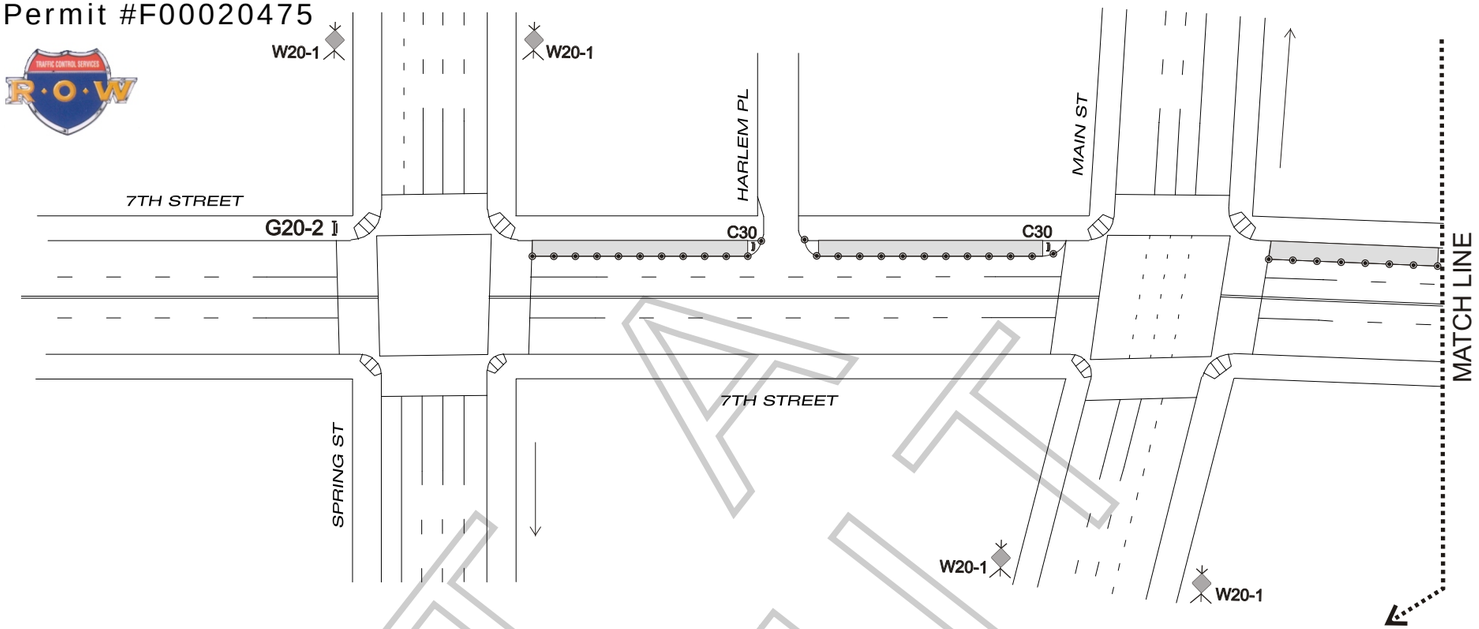

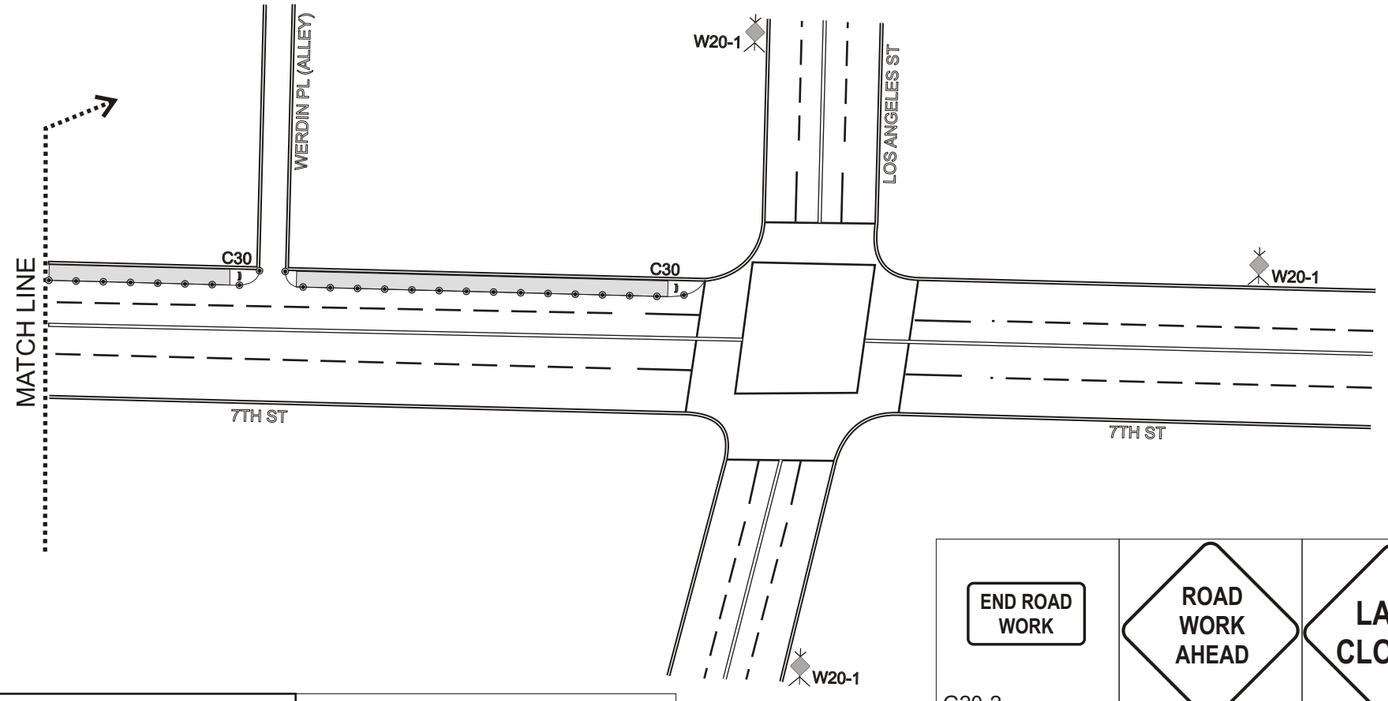

NOTE: MUST MAINTAIN TWO 10' WEST BOUND TRAVEL LANES AT ALL TIME. NOT TO AFFECT EAST BOUND TRAVEL.

1. **DATE/TIME: FROM 10/12/09 & 12/15/09 06:00 - 22:00 HOUR**
2. ALL SIGNING, STRIPING, AND TRAFFIC CONTROL DEVICES SHALL CONFORM TO THE (CURRENT) STATE OF CALIFORNIA DEPARTMENT OF TRANSPORTATION (CALTRANS) STANDARD PLANS AND STANDARD SPECIFICATIONS, CALIFORNIA MUTCD, AND ANY ADDENDUMS THERETO, AND AS SHOWN ON THESE PLANS, SYMBOLS AND ABBREVIATIONS USED ARE SHOWN ON CALTRANS STANDARD PLANS A10A&B, A20A-D, AND A24A-E.
3. THERE WILL BE NO INTERFERENCE WITH TRAFFIC SIGNALS OR CROSSWALKS
4. CONES WILL BE 28" MINIMUM HEIGHT AND HAVE REFLECTORIZED SLEEVES FOR NIGHT WORK.
5. POLICE WILL DIRECT TRAFFIC IF NECESSARY.

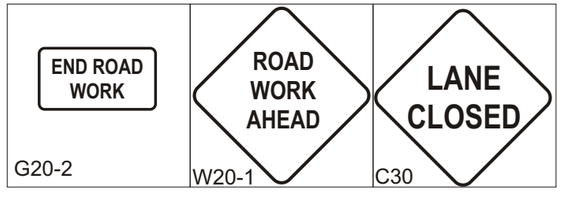

RIGHT OF WAY INC 150 E. ARROW HWY., SAN DIMAS, CA 91773 PH: (626) 930-9292 - FAX: (626) 930-9220 CA LIC #792675 PLANS DRAWN BY: STEVE OSBORN TRAFFIC CONTROL PLANS ARE DRAWN PER MUTCD & 2009 WATCH MANUAL	**TRAFFIC CONTROL FOR**: CASTLE PMT# F20475 ABC STUDIOS	**PROJECT LOCATION**: 7TH ST SPRING ST - LOS ANGELES ST CITY OF LOS ANGELES, CA	**LOCATION CONTACT**: P.P.S. / CHRIS AGNEW PHONE: (323) 465-9179 **FILM LA CONTACT**: ADRIAN FAYAD

LEGEND:	
WORK AREA CLOSURE	TYPE I BARRICADE W/SIGN
CONE PATTERN DELINEATION	CONSTRUCTION WARNING SIGN

NOT A PERMIT

Permit #F00020475

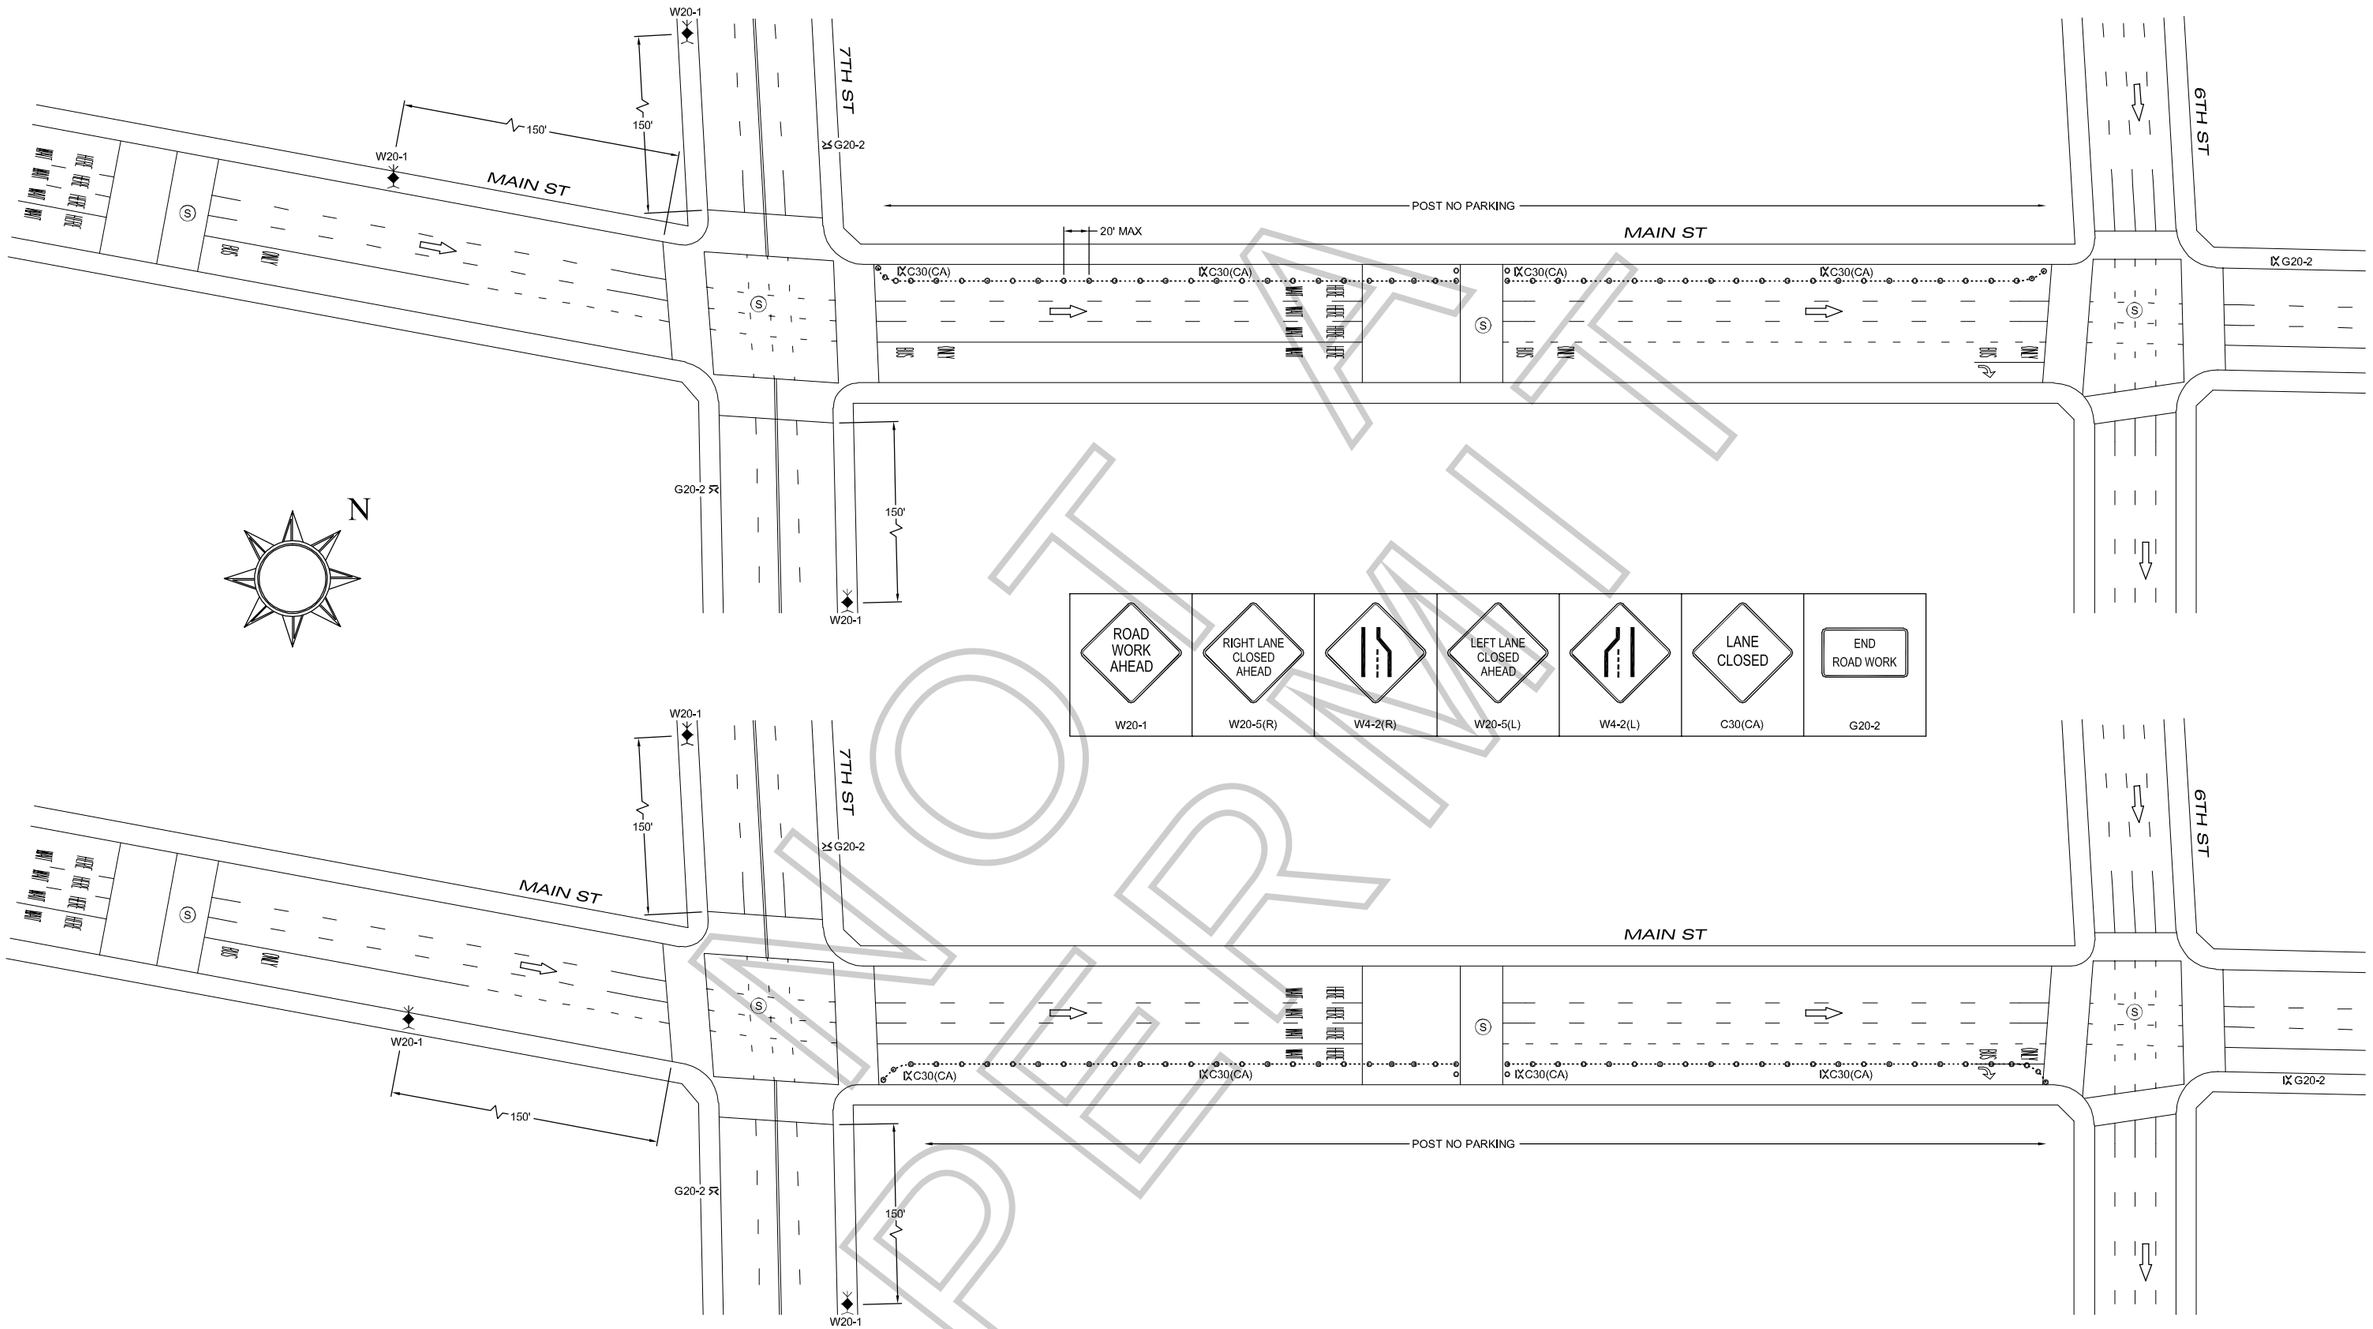

NOT A PERMIT

RIGHT OF WAY INC. 150 E. ARROW HWY., SAN DIMAS, CA 91773 PH: (626) 930-9292 FAX: (626) 930-9220 CALIFORNIA LICENSE #792675 PLANS DRAWN BY: BEN COLES TRAFFIC CONTROL PLANS DRAWN PER M.U.T.C.D. & 2009 W.A.T.C.H. MANUAL	TRAFFIC CONTROL FOR: CASTLE PMT#F-20475 PROJECT LOCATION: MAIN ST, FROM 6TH ST TO 7TH ST	LOCATION CONTACT: P.P.S. / CHRIS AGNEW PH: (323 465-9179 PRODUCTION COMPANY: ABC STUDIOS FILM L.A. CONTACT: ADRIAN FAYAD

GENERAL NOTES:
1. DATE/TIME: 10/15/09 FROM 15:00 TO 22:00
2. ALL SIGNING, STRIPING, AND TRAFFIC CONTROL DEVICES SHALL CONFORM TO THE (CURRENT) STATE OF CALIFORNIA DEPARTMENT OF TRANSPORTATION (CALTRANS) STANDARD PLANS AND STANDARD SPECIFICATIONS, CALIFORNIA M.U.T.C.D., AND ANY ADDENDUMS THERETO, AND AS SHOWN ON THESE PLANS. SYMBOLS AND ABBREVIATIONS USED ARE SHOWN ON CALTRANS STANDARD PLANS A10A&B, A20A–D, AND A24A–E.
3. THERE SHALL BE NO INTERFERENCE WITH TRAFFIC SIGNALS OR CROSSWALKS.
4. CONES SHALL BE 28" MINIMUM HEIGHT AND SHALL HAVE REFLECTORIZED SLEEVES FOR NIGHT WORK.
5. POLICE SHALL DIRECT TRAFFIC IF NECESSARY.

HIGH LEVEL WARNING DEVICE	FLASHING ARROW BOARD
TYPE II BARRICADE W/ SIGN	SIGNALIZED INTERSECTION
TYPE III BARRICADE W/ SIGN	WORK AREA
TRAFFIC CONE / DELINEATOR	FLAGGER
DELINEATION-MOUNTED SIGN	DELINEATION CENTERLINE

Permit #F00020475

								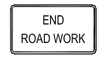
W20-1	W1-4(R)	R1-2	W20-5(L)	W4-2(L)	C30(CA)	W12-1	R3-2	G20-2

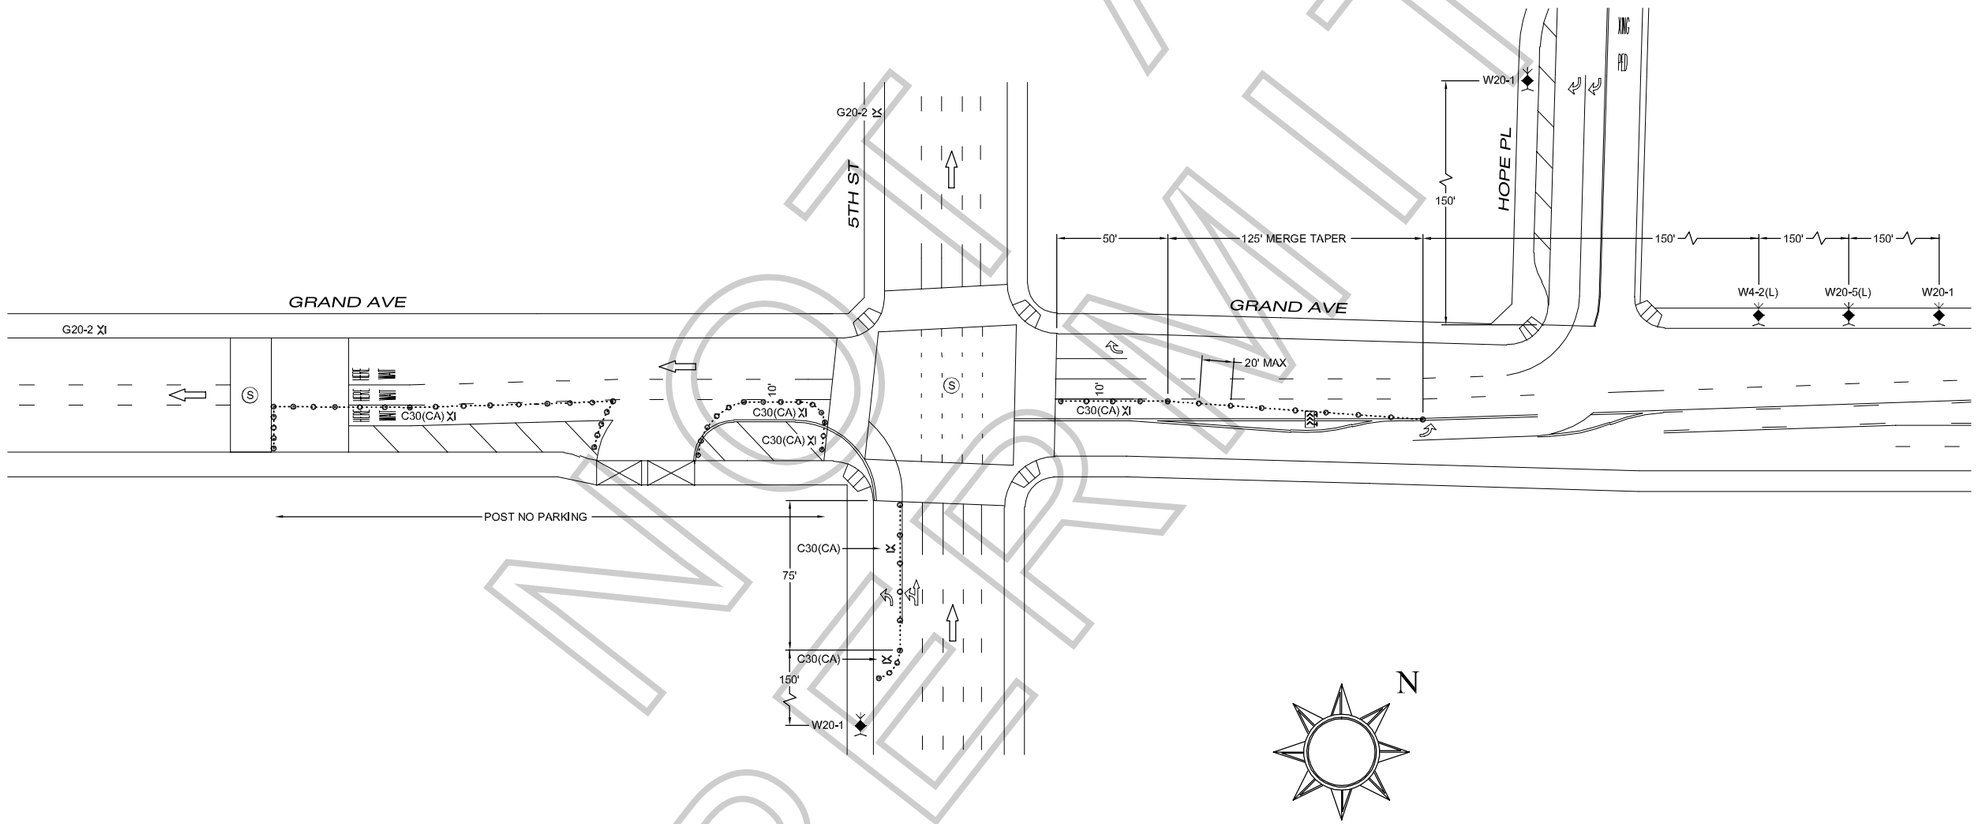

NOT A PERMIT

RIGHT OF WAY INC.	TRAFFIC CONTROL FOR:	LOCATION CONTACT:
150 E. ARROW HWY., SAN DIMAS, CA 91773 PH: (626) 930-9292 FAX: (626) 930-9220 CALIFORNIA LICENSE #792675 PLANS DRAWN BY: BEN COLES TRAFFIC CONTROL PLANS DRAWN PER M.U.T.C.D. & 2009 W.A.T.C.H. MANUAL	CASTLE PMT#F-20475	P.P.S. / CHRIS AGNEW PH: (323 465-9179
	PROJECT LOCATION: GRAND AVE, FROM 5TH ST TO 6TH ST	PRODUCTION COMPANY: ABC STUDIOS FILM L.A. CONTACT: ADRIAN FAYAD

GENERAL NOTES:
1. DATE/TIME: 10/12/09 AT 06:00 CONTINUOUS THRU 10/13/09 AT 22:00
2. ALL SIGNING, STRIPING, AND TRAFFIC CONTROL DEVICES SHALL CONFORM TO THE (CURRENT) STATE OF CALIFORNIA DEPARTMENT OF TRANSPORTATION (CALTRANS) STANDARD PLANS AND STANDARD SPECIFICATIONS, CALIFORNIA M.U.T.C.D., AND ANY ADDENDUMS THERETO, AND AS SHOWN ON THESE PLANS. SYMBOLS AND ABBREVIATIONS USED ARE SHOWN ON CALTRANS STANDARD PLANS A10A&B, A20A–D, AND A24A–E.
3. THERE SHALL BE NO INTERFERENCE WITH TRAFFIC SIGNALS OR CROSSWALKS.
4. CONES SHALL BE 28" MINIMUM HEIGHT AND SHALL HAVE REFLECTORIZED SLEEVES FOR NIGHT WORK.
5. POLICE SHALL DIRECT TRAFFIC IF NECESSARY.

HIGH LEVEL WARNING DEVICE	FLASHING ARROW BOARD
TYPE II BARRICADE W/ SIGN	SIGNALIZED INTERSECTION
TYPE III BARRICADE W/ SIGN	WORK AREA
TRAFFIC CONE / DELINEATOR	FLAGGER
DELINEATION-MOUNTED SIGN	DELINEATION CENTERLINE

Permit #F00020475

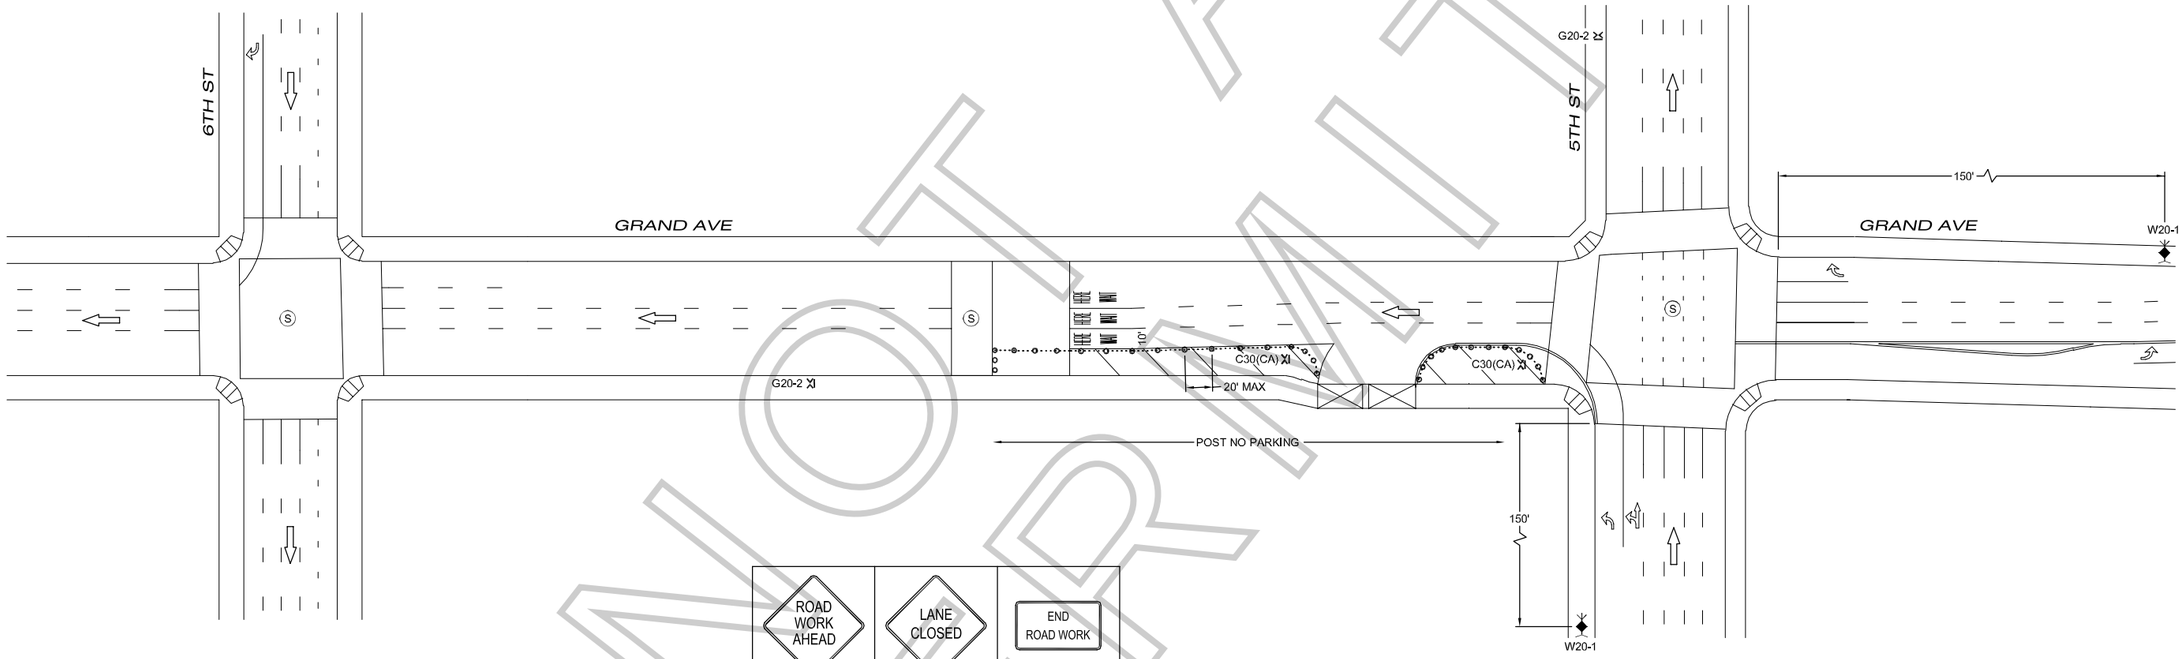

NOT A PERMIT

RIGHT OF WAY INC.	TRAFFIC CONTROL FOR:	LOCATION CONTACT:
150 E. ARROW HWY., SAN DIMAS, CA 91773 PH: (626) 930-9292 FAX: (626) 930-9220 CALIFORNIA LICENSE #792675 PLANS DRAWN BY: BEN COLES TRAFFIC CONTROL PLANS DRAWN PER M.U.T.C.D. & 2009 W.A.T.C.H. MANUAL	CASTLE PMT#F-20475	P.P.S. / CHRIS AGNEW PH: (323 465-9179
	PROJECT LOCATION: GRAND AVE, FROM 5TH ST TO 6TH ST	PRODUCTION COMPANY: ABC STUDIOS FILM L.A. CONTACT: ADRIAN FAYAD

GENERAL NOTES:
1. DATE/TIME: 10/13/09 AT 22:00 CONTINUOUS THRU 10/14/09 AT 22:00
2. ALL SIGNING, STRIPING, AND TRAFFIC CONTROL DEVICES SHALL CONFORM TO THE (CURRENT) STATE OF CALIFORNIA DEPARTMENT OF TRANSPORTATION (CALTRANS) STANDARD PLANS AND STANDARD SPECIFICATIONS, CALIFORNIA M.U.T.C.D., AND ANY ADDENDUMS THERETO, AND AS SHOWN ON THESE PLANS. SYMBOLS AND ABBREVIATIONS USED ARE SHOWN ON CALTRANS STANDARD PLANS A10A&B, A20A–D, AND A24A–E.
3. THERE SHALL BE NO INTERFERENCE WITH TRAFFIC SIGNALS OR CROSSWALKS.
4. CONES SHALL BE 28" MINIMUM HEIGHT AND SHALL HAVE REFLECTORIZED SLEEVES FOR NIGHT WORK.
5. POLICE SHALL DIRECT TRAFFIC IF NECESSARY.

HIGH LEVEL WARNING DEVICE	FLASHING ARROW BOARD
TYPE II BARRICADE W/ SIGN	SIGNALIZED INTERSECTION
TYPE III BARRICADE W/ SIGN	WORK AREA
TRAFFIC CONE / DELINEATOR	FLAGGER
DELINEATION-MOUNTED SIGN	DELINEATION CENTERLINE

Permit #F00020475

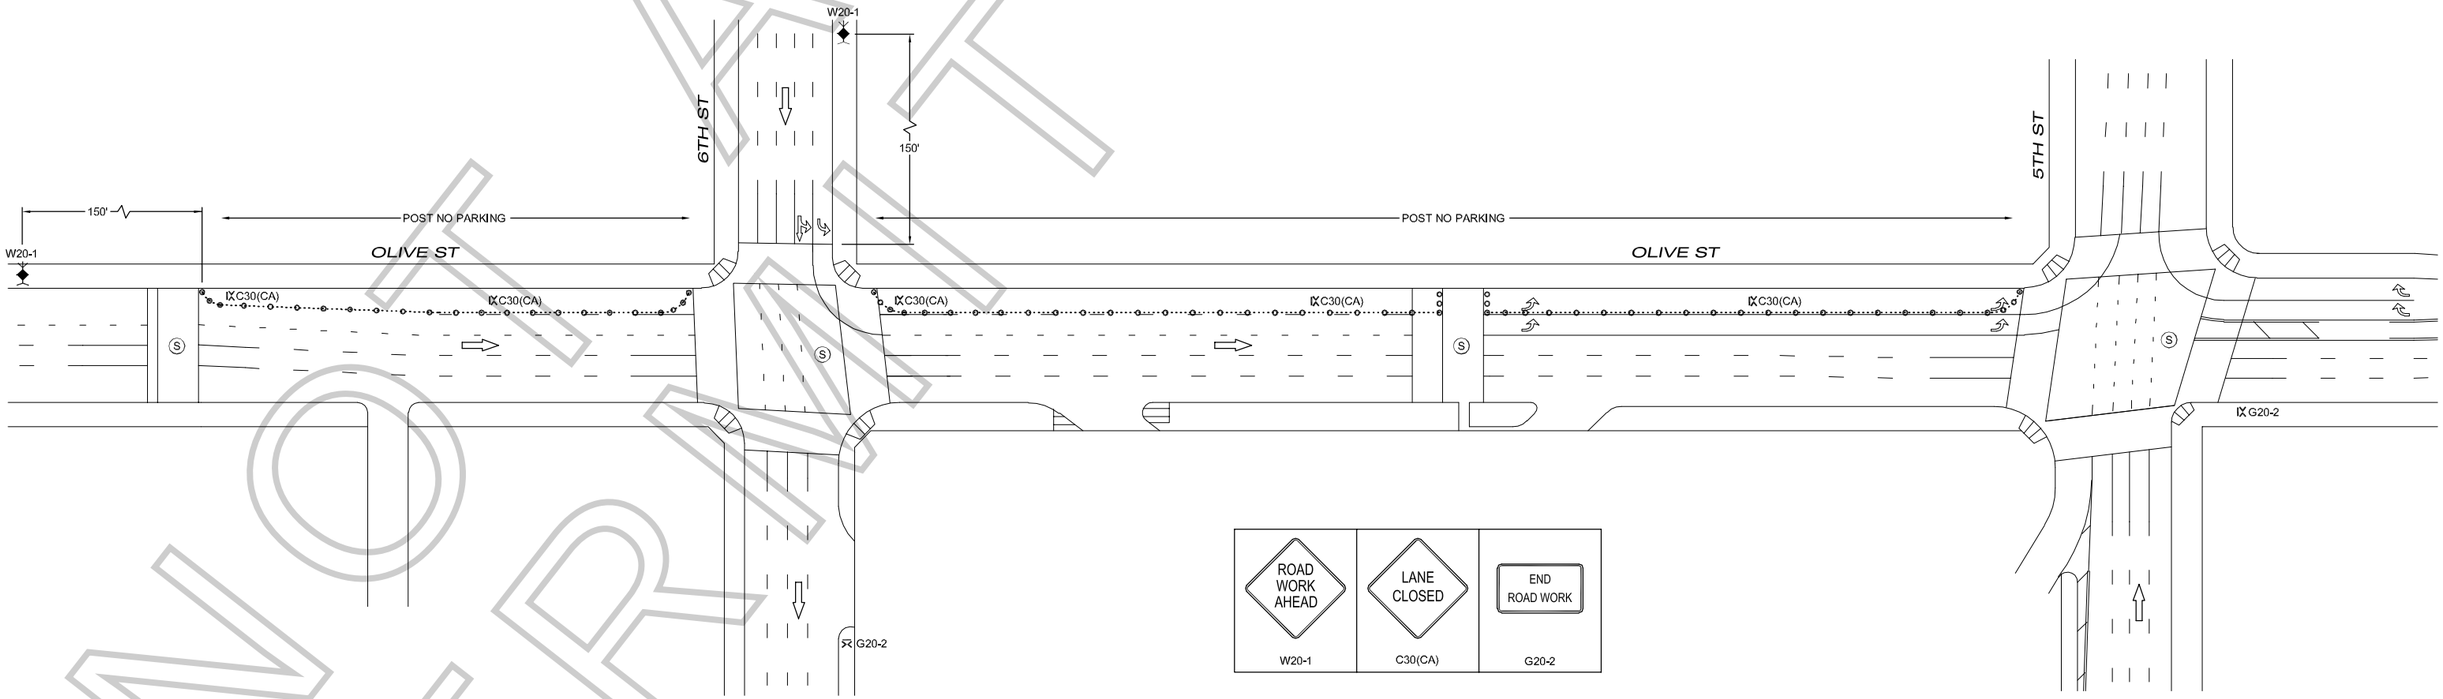

NOT A PERMIT

ROAD WORK AHEAD	LANE CLOSED	END ROAD WORK
W20-1	C30(CA)	G20-2

N

RIGHT OF WAY INC.	TRAFFIC CONTROL FOR:	LOCATION CONTACT:
150 E. ARROW HWY., SAN DIMAS, CA 91773 PH: (626) 930-9292 FAX: (626) 930-9220 CALIFORNIA LICENSE #792675 PLANS DRAWN BY: BEN COLES TRAFFIC CONTROL PLANS DRAWN PER M.U.T.C.D. & 2009 W.A.T.C.H. MANUAL	CASTLE PMT#F-20475	P.P.S. / CHRIS AGNEW PH: (323 465-9179
	PROJECT LOCATION: OLIVE ST, FROM 5TH ST TO 6TH ST	PRODUCTION COMPANY: ABC STUDIOS FILM L.A. CONTACT: ADRIAN FAYAD

GENERAL NOTES:

1. DATE/TIME: 10/12/09 AT 06:00 CONTINUOUS THRU 10/13/09 AT 15:00
10/13/09 AT 19:00 CONTINUOUS THRU 10/14/09 AT 15:00
10/14/09 AT 19:00 - 22:00

2. ALL SIGNING, STRIPING, AND TRAFFIC CONTROL DEVICES SHALL CONFORM TO THE (CURRENT) STATE OF CALIFORNIA DEPARTMENT OF TRANSPORTATION (CALTRANS) STANDARD PLANS AND STANDARD SPECIFICATIONS, CALIFORNIA M.U.T.C.D., AND ANY ADDENDUMS THERETO, AND AS SHOWN ON THESE PLANS. SYMBOLS AND ABBREVIATIONS USED ARE SHOWN ON CALTRANS STANDARD PLANS A10A&B, A20A–D, AND A24A–E.
3. THERE SHALL BE NO INTERFERENCE WITH TRAFFIC SIGNALS OR CROSSWALKS.
4. CONES SHALL BE 28" MINIMUM HEIGHT AND SHALL HAVE REFLECTORIZED SLEEVES FOR NIGHT WORK.
5. POLICE SHALL DIRECT TRAFFIC IF NECESSARY.

HIGH LEVEL WARNING DEVICE		FLASHING ARROW BOARD	
TYPE II BARRICADE W/ SIGN		SIGNALIZED INTERSECTION	S
TYPE III BARRICADE W/ SIGN		WORK AREA	
TRAFFIC CONE / DELINEATOR		FLAGGER	
DELINEATION-MOUNTED SIGN		DELINEATION CENTERLINE	

Permit #F00020475

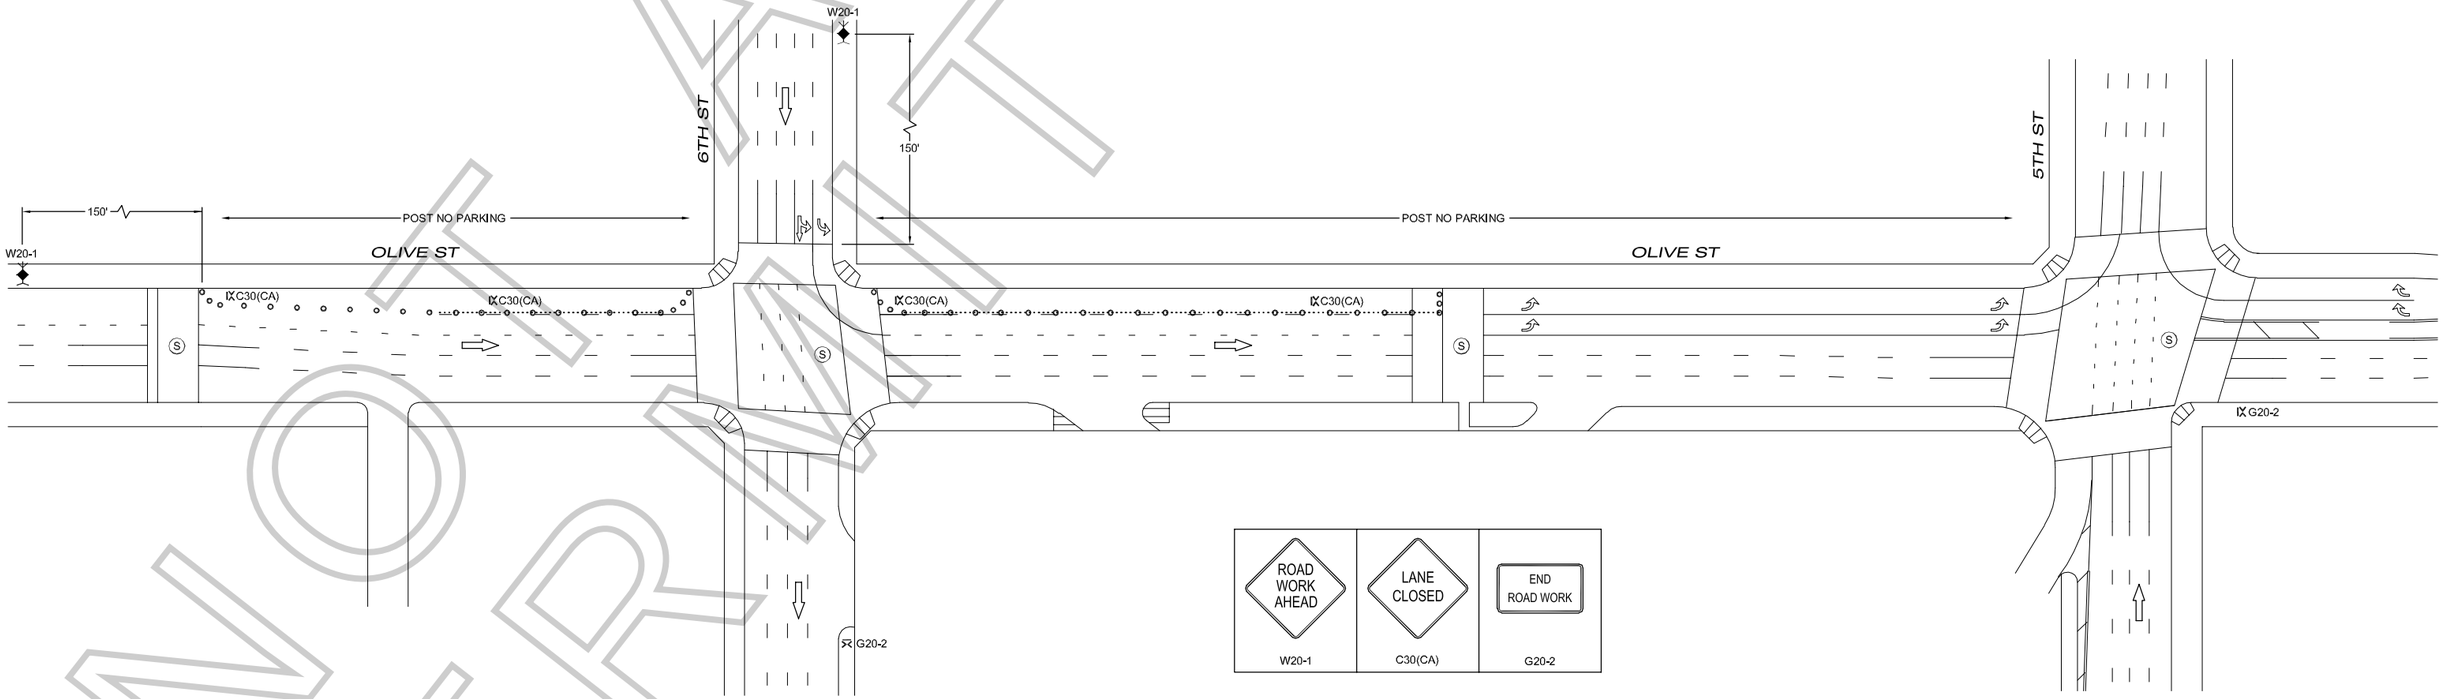

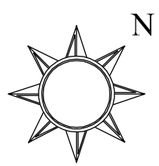

RUSH HOUR SETUP

RIGHT OF WAY INC. 150 E. ARROW HWY., SAN DIMAS, CA 91773 PH: (626) 930-9292 FAX: (626) 930-9220 CALIFORNIA LICENSE #792675 PLANS DRAWN BY: BEN COLES TRAFFIC CONTROL PLANS DRAWN PER M.U.T.C.D. & 2009 W.A.T.C.H. MANUAL	TRAFFIC CONTROL FOR: CASTLE PMT#F-20475 PROJECT LOCATION: OLIVE ST, FROM 5TH ST TO 6TH ST	LOCATION CONTACT: P.P.S. / CHRIS AGNEW PH: (323 465-9179 PRODUCTION COMPANY: ABC STUDIOS FILM L.A. CONTACT: ADRIAN FAYAD

GENERAL NOTES:

1. DATE/TIME: 12/13/2009 & 12/14/2009 FROM 15:00 - 19:00 HOURS

2. ALL SIGNING, STRIPING, AND TRAFFIC CONTROL DEVICES SHALL CONFORM TO THE (CURRENT) STATE OF CALIFORNIA DEPARTMENT OF TRANSPORTATION (CALTRANS) STANDARD PLANS AND STANDARD SPECIFICATIONS, CALIFORNIA M.U.T.C.D., AND ANY ADDENDUMS THERETO, AND AS SHOWN ON THESE PLANS. SYMBOLS AND ABBREVIATIONS USED ARE SHOWN ON CALTRANS STANDARD PLANS A10A&B, A20A–D, AND A24A–E.
3. THERE SHALL BE NO INTERFERENCE WITH TRAFFIC SIGNALS OR CROSSWALKS.
4. CONES SHALL BE 28" MINIMUM HEIGHT AND SHALL HAVE REFLECTORIZED SLEEVES FOR NIGHT WORK.
5. POLICE SHALL DIRECT TRAFFIC IF NECESSARY.

HIGH LEVEL WARNING DEVICE	FLASHING ARROW BOARD
TYPE II BARRICADE W/ SIGN	SIGNALIZED INTERSECTION
TYPE III BARRICADE W/ SIGN	WORK AREA
TRAFFIC CONE / DELINEATOR	FLAGGER
DELINEATION-MOUNTED SIGN	DELINEATION CENTERLINE

NOT A PERMIT

SPECIAL FILMING CONDITIONS
RESIDENTIAL/COMMERCIAL AREAS OF
DOWNTOWN METROPOLITAN LOS ANGELES

The Special Filming Conditions described below will be included in the terms and conditions of permits issued for filming in this area and are in addition to the standard terms and conditions applicable to filming permits generally. While these Special Filming Conditions will be included as terms if a permit for filming in this area is issued, they are not intended to, and do not, establish the criteria or standards for determining whether or not a particular permit (or permits) will be issued for this area. The decision whether or not a particular permit (or permits) will be issued is vested in the discretion of the appropriate City or County department or their designees (including FilmL.A., Inc.), to be exercised consistent with public health, safety and general welfare, and applicable land-use ordinances.

The Downtown Los Angeles Central Business District is occupied by commercial/industrial businesses, as well as residential properties. There are also many popular hotels in the downtown area frequented by visitors taking advantage of our city's cultural, historical and recreational venues.

In order to better balance the concerns of business/commerce and provide for the residential aspects of this area of Los Angeles, FilmL.A. has developed the following Special Filming Conditions. Your cooperation in adhering to the Conditions will ensure the industry's continued access to these vitally important filming sites.

NOTE: THE FOLLOWING SPECIAL FILMING CONDITIONS DO NOT APPLY TO THOSE AREAS ZONED AS "LIGHT MANUFACTURING/PARKING" OR "HEAVY MANUFACTURING".

- **All filming activities (including parking of production equipment, cast/crew parking, catering, and preparation/strike) within 200 feet of any residential building (including hotels) are not permitted between the hours of 10 p.m. and 7 a.m. unless first approved by FilmL.A.** through the approved Filming Survey procedure and indicated on the permit.

- **Low level helicopter activity within ½ of a mile of residential buildings and taking place between the hours of 10:00 p.m. and 7:00 a.m. will not be allowed.**

- **All low-flying helicopter work in the vicinity of buildings, especially residential structures, requires the Federal Aviation Administration (FAA) reviewed and accepted plan of activities also to be filed with FilmL.A.**

- **Notification of the representatives of residents, merchants and businesses within 500 feet of all filming activities should be done 48 hours in advance of filming or substantial prep work, time permitting.** Additional notification beyond a distance of 500 feet may be required for permits requesting extraordinary filming activities, to be determined by FilmL.A.

- **Due to the congestion from normal commuter traffic, Intermittent Traffic Control (ITC) is generally not permitted on weekdays between the hours of 7:00 a.m. - 9:00 a.m. and 3:00 p.m. - 7:00 p.m.**

- **Production companies are required to completely remove all trash, food, cardboard boxes, etc.** from the general vicinity at the end of each filming day. Food should **NOT** be given directly to the homeless persons in the area; if a production company wishes to donate food, it

FilmL.A. Inc. NOT A PERMIT

should be delivered to missions or groups in the area which are designated and sanctioned to distribute food and other supplies to the homeless. Production companies will be held responsible for the actions of catering companies contracted to provide food for cast and crew.

- **All of the Special Conditions referenced herein apply to filming in or near the 2nd and 3rd Street tunnels.** All filming activities within the tunnels between the hours of 10:00 p.m. and 7:00 a.m. must be contained to areas at least 100 feet from tunnel openings, unless signature approval is obtained from affected residential buildings near the tunnel entrances, and indicated on the permit. The activities may not be audible beyond tunnel openings, and lighting may not illuminate or affect any nearby buildings.

In addition to the conditions referenced above, production companies must adhere to the following conditions when filming on Lower Grand Avenue between General Thaddeus Kosciusko (GTK) Way and 4th Street:

- **The walls of Lower Grand Avenue are private property** and may not be dressed, painted, or used in any way unless permission is granted by the representative of the affected property. The following are the names and phone numbers of the most affected building representatives:

o Museum of Contemporary Art (MOCA)	Cari Stafford	213.621.2766
o One California Plaza, (Maguire Properties)	Natalie Park	213.687.2284
o Two California Plaza, (Maguire Properties)	Natalie Park	213.687.2284
o Wells Fargo Center (Maguire Properties)	Holly Mattan	213.253.4297
o Omni Hotel	Dan Pietrowski	213.617.3300
o Museum Tower & Grande Promenade	Aaron Bazile	213.229.9777
o Angelus Plaza	Joan Marke	213.623.4352

- **Blocking of loading docks or parking garage entrances and exits is strictly prohibited.**

- **No special effects, including smoke, steam or fog may occur on Lower Grand Avenue** without first obtaining clearance from the appropriate building contacts and maintenance engineers. Contact must be made at least **48 hours prior** to the proposed effect(s) unless appropriate, prior notifications to designated property management representatives have been made.

- **Generators may not be placed on the enclosed portion of Lower Grand Avenue. Suggested areas for generator placement are:**

1. the curb lane of 4th Street at least 200 ft east of Lower Grand Avenue;
2. the curb lane of 4th Street west of Lower Grand Avenue beyond the left turn lane; or
3. the center of Lower Grand Avenue directly under the openings to Upper Grand Avenue.

- **Companies must obtain property contact approval prior to covering or removing any building signage** and must replace removed/covered signs with temporary signage similar to the originals. If directional or street signage is removed, the production company must provide **complete directional signage** in the surrounding area, with emphasis on alternate parking entrances and exits. **Street signs may only be removed with FilmL.A. approval.**

- **Any filming activities requested and approved with less than 48-hour notification may not interfere with other ongoing activities in the area.**

NOT A FILMING PERMIT

Permit #F00020475

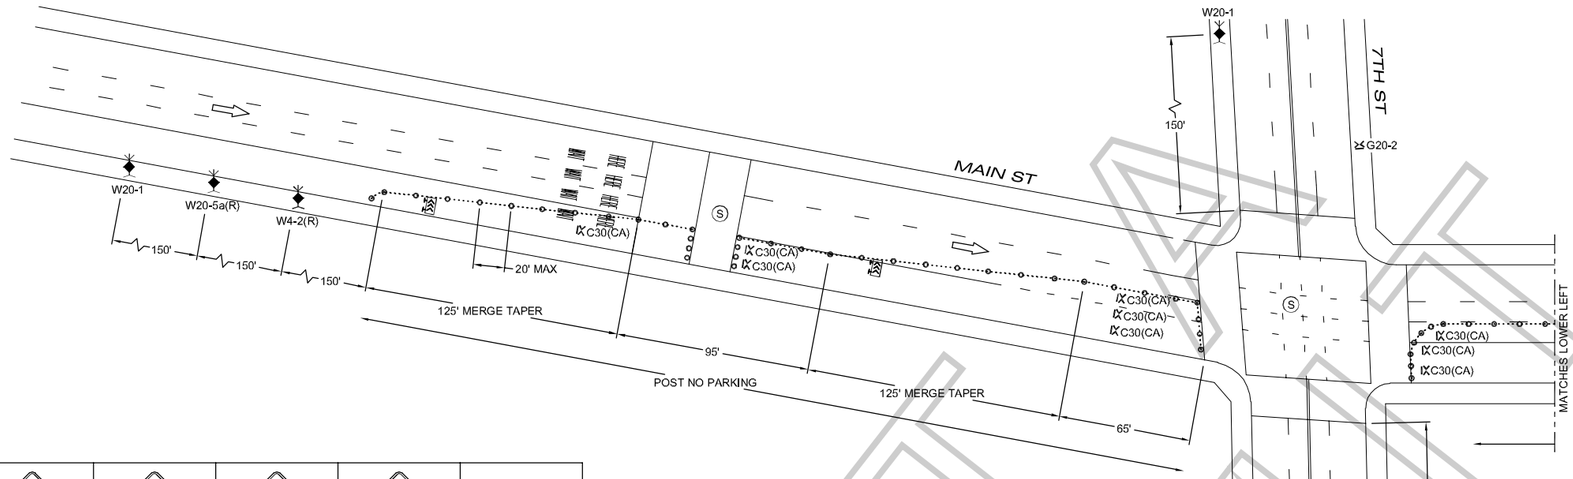

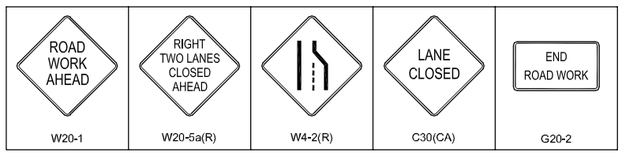

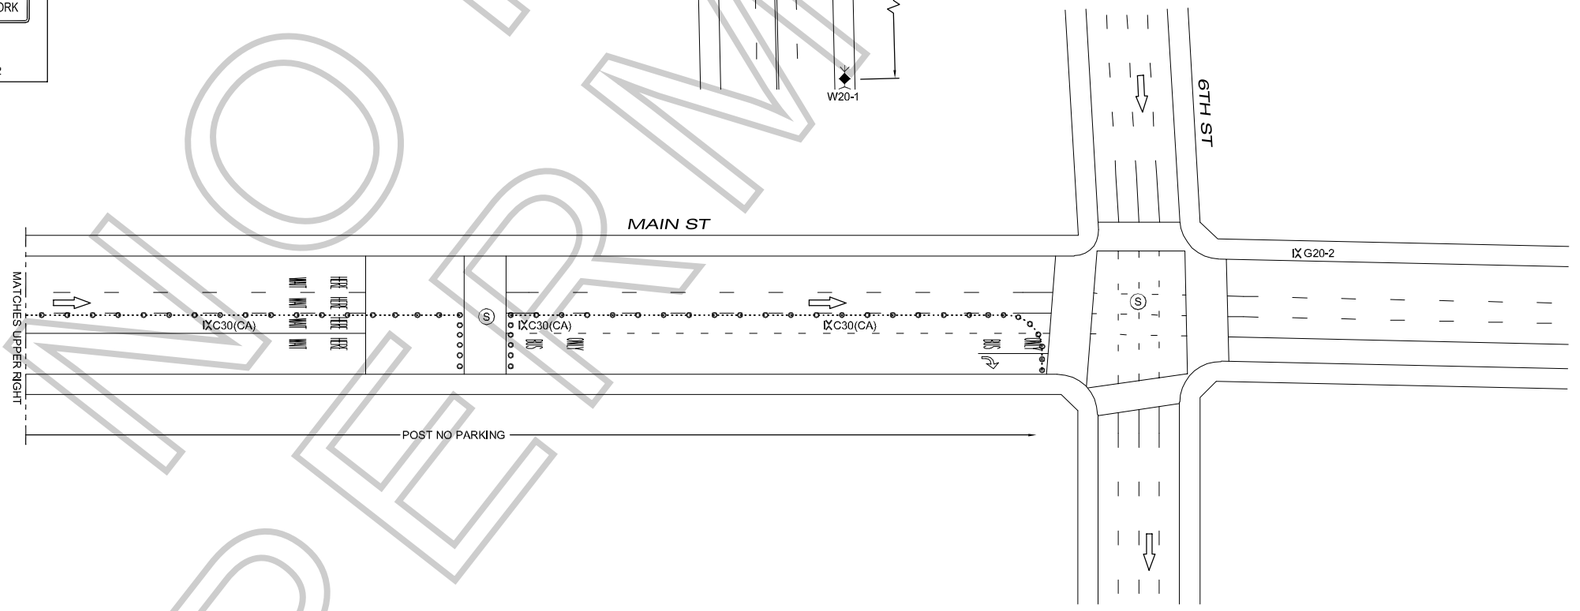

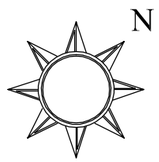

NOT FOR PERMIT

RIGHT OF WAY INC. 150 E. ARROW HWY., SAN DIMAS, CA 91773 PH: (626) 930-9292 FAX: (626) 930-9220 CALIFORNIA LICENSE #792675 PLANS DRAWN BY: BEN COLES TRAFFIC CONTROL PLANS DRAWN PER M.U.T.C.D. & 2009 W.A.T.C.H. MANUAL	TRAFFIC CONTROL FOR: CASTLE PMT#F-20475 PROJECT LOCATION: MAIN ST, FROM 6TH ST TO 7TH ST	LOCATION CONTACT: P.P.S. / CHRIS AGNEW PH: (323 465-9179 PRODUCTION COMPANY: ABC STUDIOS FILM L.A. CONTACT: ADRIAN FAYAD

GENERAL NOTES:
1. DATE/TIME: 10/12/09 09:00 TO 15:00 AND 19:00 TO 22:00 AND 10/15/09 FROM 09:00 TO 15:00
2. ALL SIGNING, STRIPING, AND TRAFFIC CONTROL DEVICES SHALL CONFORM TO THE (CURRENT) STATE OF CALIFORNIA DEPARTMENT OF TRANSPORTATION (CALTRANS) STANDARD PLANS AND STANDARD SPECIFICATIONS, CALIFORNIA M.U.T.C.D., AND ANY ADDENDUMS THERETO, AND AS SHOWN ON THESE PLANS. SYMBOLS AND ABBREVIATIONS USED ARE SHOWN ON CALTRANS STANDARD PLANS A10A&B, A20A–D, AND A24A–E.
3. THERE SHALL BE NO INTERFERENCE WITH TRAFFIC SIGNALS OR CROSSWALKS.
4. CONES SHALL BE 28" MINIMUM HEIGHT AND SHALL HAVE REFLECTORIZED SLEEVES FOR NIGHT WORK.
5. POLICE SHALL DIRECT TRAFFIC IF NECESSARY.

HIGH LEVEL WARNING DEVICE		FLASHING ARROW BOARD	
TYPE II BARRICADE W/ SIGN		SIGNALIZED INTERSECTION	S
TYPE III BARRICADE W/ SIGN		WORK AREA	
TRAFFIC CONE / DELINEATOR		FLAGGER	
DELINEATION-MOUNTED SIGN		DELINEATION CENTERLINE	

Permit #F00020475

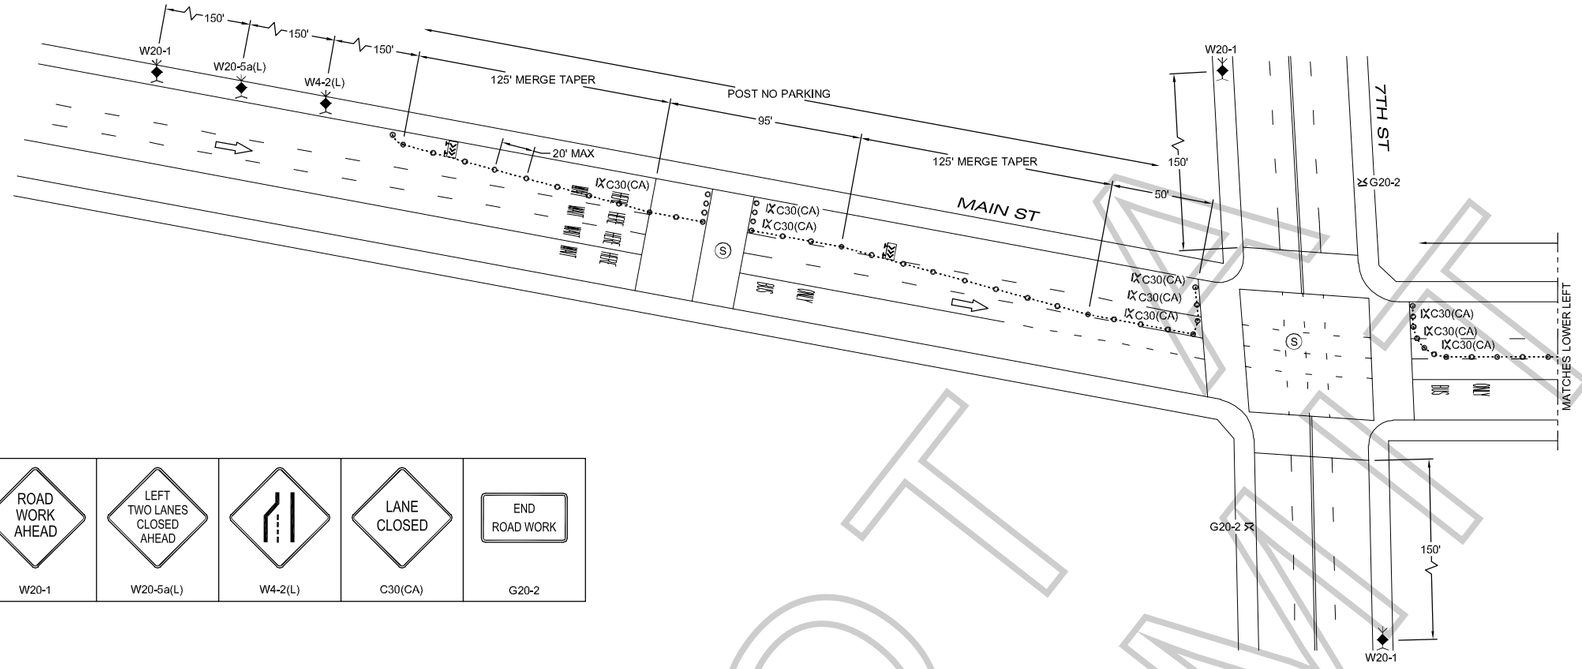

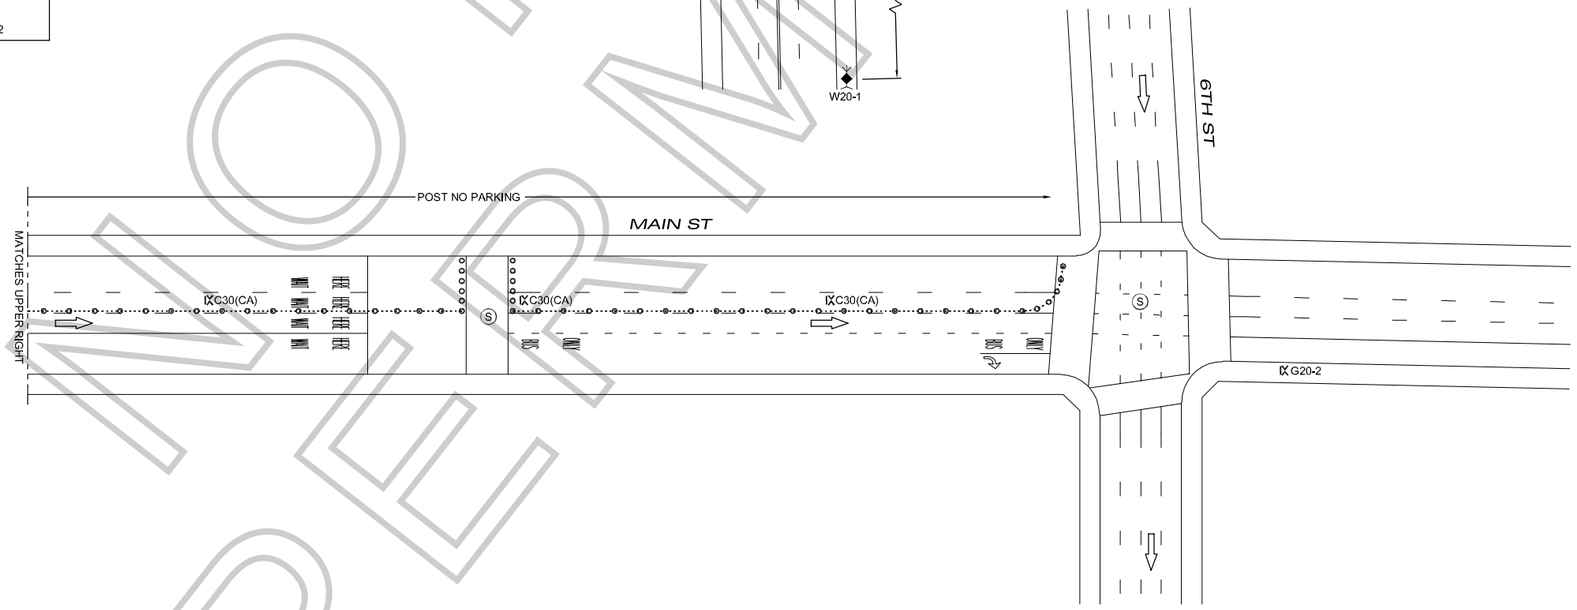

ROAD WORK AHEAD	LEFT TWO LANES CLOSED AHEAD		LANE CLOSED	END ROAD WORK
W20-1	W20-5a(L)	W4-2(L)	C30(CA)	G20-2

N

RIGHT OF WAY INC.	TRAFFIC CONTROL FOR:	LOCATION CONTACT:
150 E. ARROW HWY., SAN DIMAS, CA 91773 PH: (626) 930-9292 FAX: (626) 930-9220 CALIFORNIA LICENSE #792675 PLANS DRAWN BY: BEN COLES TRAFFIC CONTROL PLANS DRAWN PER M.U.T.C.D. & 2009 W.A.T.C.H. MANUAL	CASTLE PMT#F-20475	P.P.S. / CHRIS AGNEW PH: (323 465-9179
	PROJECT LOCATION: MAIN ST, FROM 6TH ST TO 7TH ST	PRODUCTION COMPANY: ABC STUDIOS FILM L.A. CONTACT: ADRIAN FAYAD

GENERAL NOTES:
1. DATE/TIME: 10/12/09 09:00 TO 15:00 AND 19:00 TO 22:00 AND 10/15/09 FROM 09:00 TO 15:00
2. ALL SIGNING, STRIPING, AND TRAFFIC CONTROL DEVICES SHALL CONFORM TO THE (CURRENT) STATE OF CALIFORNIA DEPARTMENT OF TRANSPORTATION (CALTRANS) STANDARD PLANS AND STANDARD SPECIFICATIONS, CALIFORNIA M.U.T.C.D., AND ANY ADDENDUMS THERETO, AND AS SHOWN ON THESE PLANS. SYMBOLS AND ABBREVIATIONS USED ARE SHOWN ON CALTRANS STANDARD PLANS A10A&B, A20A–D, AND A24A–E.
3. THERE SHALL BE NO INTERFERENCE WITH TRAFFIC SIGNALS OR CROSSWALKS.
4. CONES SHALL BE 28" MINIMUM HEIGHT AND SHALL HAVE REFLECTORIZED SLEEVES FOR NIGHT WORK.
5. POLICE SHALL DIRECT TRAFFIC IF NECESSARY.

HIGH LEVEL WARNING DEVICE		FLASHING ARROW BOARD	
TYPE II BARRICADE W/ SIGN		SIGNALIZED INTERSECTION	S
TYPE III BARRICADE W/ SIGN		WORK AREA	
TRAFFIC CONE / DELINEATOR		FLAGGER	
DELINEATION-MOUNTED SIGN		DELINEATION CENTERLINE	

NOT PERMIT

Permit #F00020475

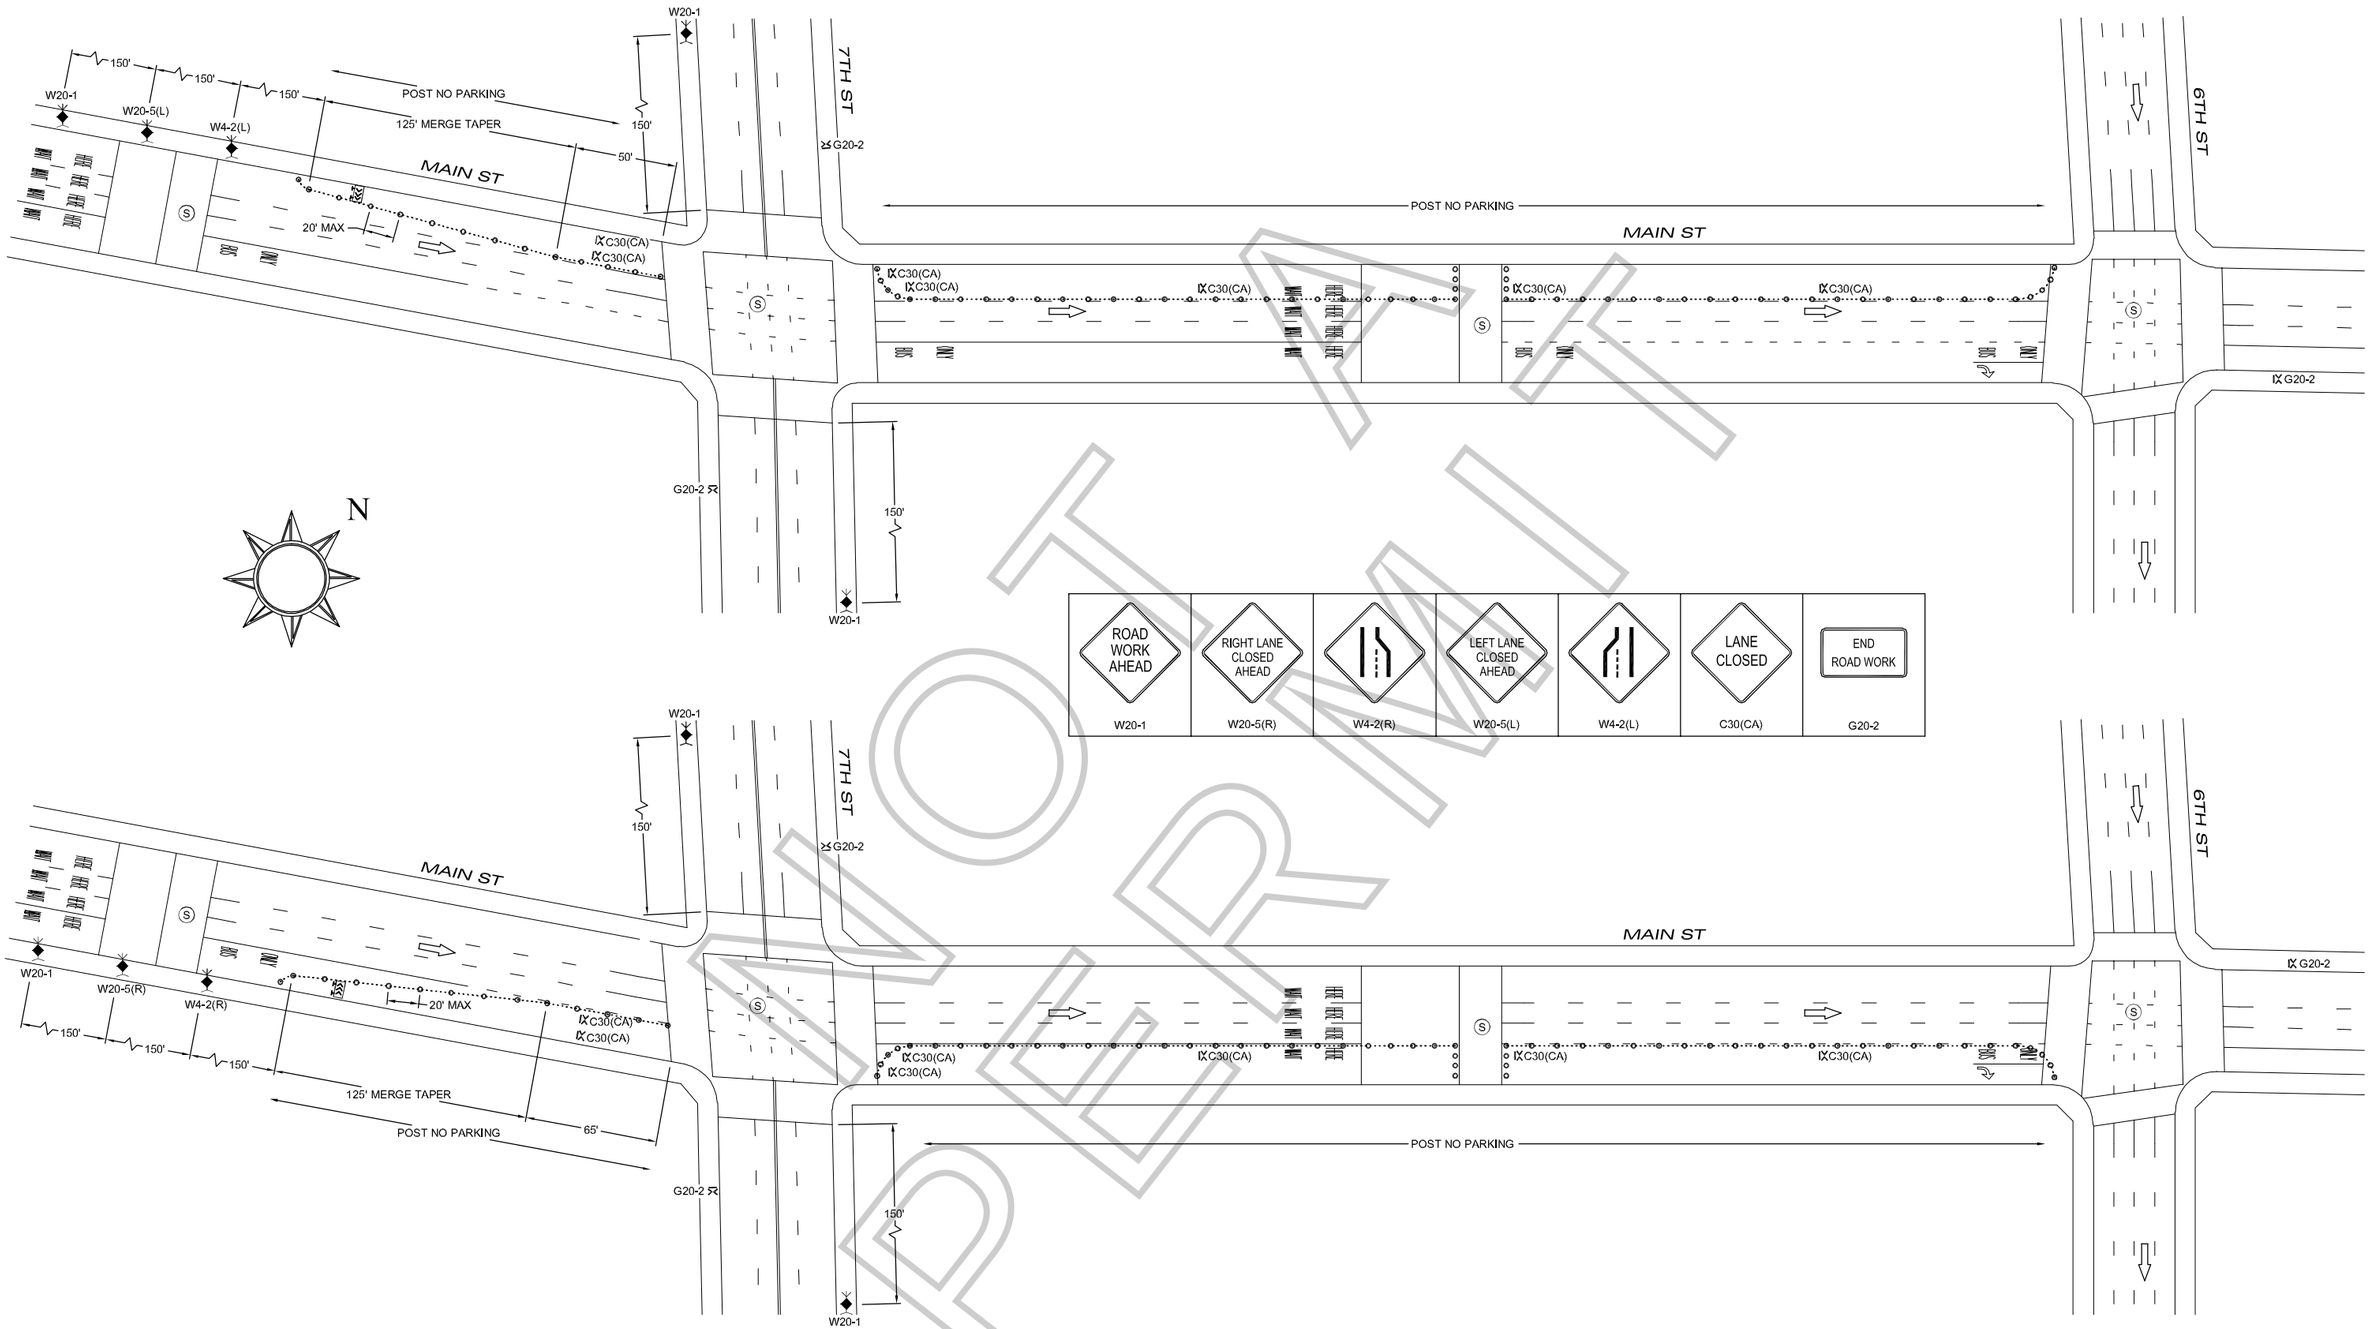

NOT A PERMIT

RIGHT OF WAY INC. 150 E. ARROW HWY., SAN DIMAS, CA 91773 PH: (626) 930-9292 FAX: (626) 930-9220 CALIFORNIA LICENSE #792675 PLANS DRAWN BY: BEN COLES TRAFFIC CONTROL PLANS DRAWN PER M.U.T.C.D. & 2009 W.A.T.C.H. MANUAL	TRAFFIC CONTROL FOR: CASTLE PMT#F-20475 PROJECT LOCATION: MAIN ST, FROM 6TH ST TO 7TH ST	LOCATION CONTACT: P.P.S. / CHRIS AGNEW PH: (323 465-9179 PRODUCTION COMPANY: ABC STUDIOS FILM L.A. CONTACT: ADRIAN FAYAD

GENERAL NOTES:
1. DATE/TIME: 10/12/09 06:00 TO 22:00 AND 10/15/09 FROM 06:00 TO 09:00
2. ALL SIGNING, STRIPING, AND TRAFFIC CONTROL DEVICES SHALL CONFORM TO THE (CURRENT) STATE OF CALIFORNIA DEPARTMENT OF TRANSPORTATION (CALTRANS) STANDARD PLANS AND STANDARD SPECIFICATIONS, CALIFORNIA M.U.T.C.D., AND ANY ADDENDUMS THERETO, AND AS SHOWN ON THESE PLANS. SYMBOLS AND ABBREVIATIONS USED ARE SHOWN ON CALTRANS STANDARD PLANS A10A&B, A20A–D, AND A24A–E.
3. THERE SHALL BE NO INTERFERENCE WITH TRAFFIC SIGNALS OR CROSSWALKS.
4. CONES SHALL BE 28" MINIMUM HEIGHT AND SHALL HAVE REFLECTORIZED SLEEVES FOR NIGHT WORK.
5. POLICE SHALL DIRECT TRAFFIC IF NECESSARY.

HIGH LEVEL WARNING DEVICE	FLASHING ARROW BOARD
TYPE II BARRICADE W/ SIGN	SIGNALIZED INTERSECTION
TYPE III BARRICADE W/ SIGN	WORK AREA
TRAFFIC CONE / DELINEATOR	FLAGGER
DELINEATION-MOUNTED SIGN	DELINEATION CENTERLINE

Permit #F00020475

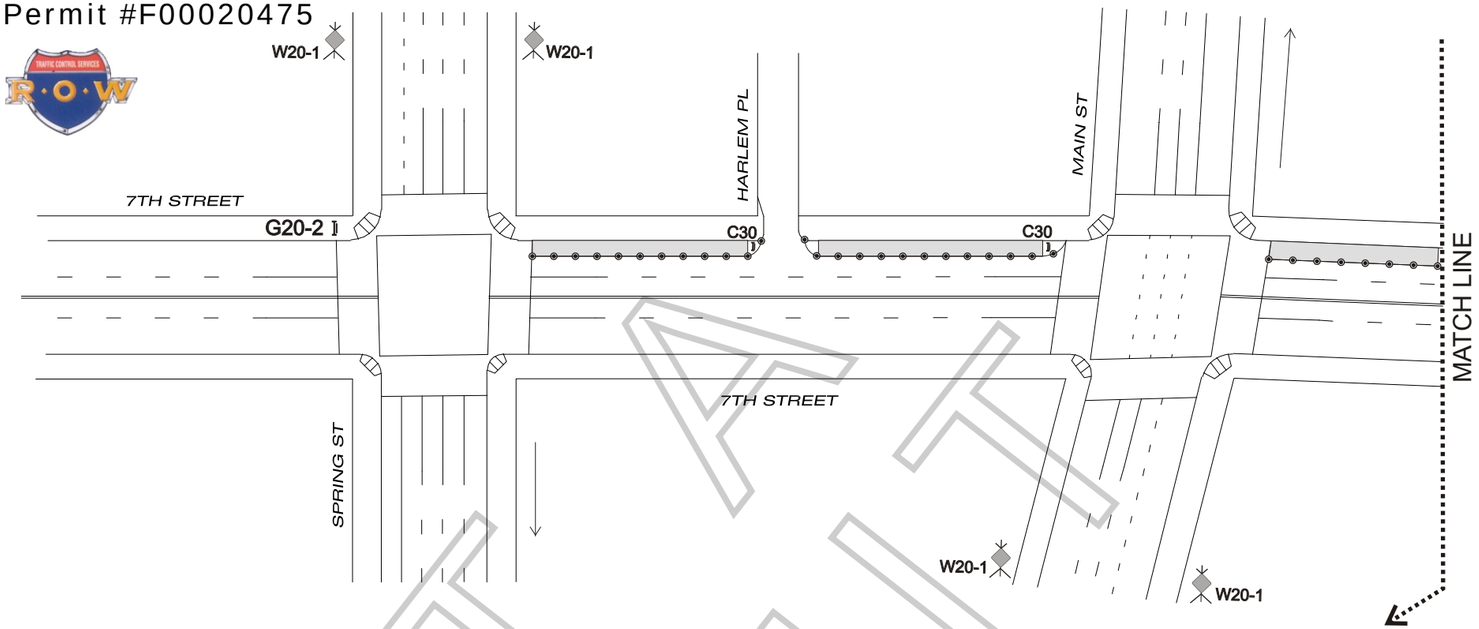

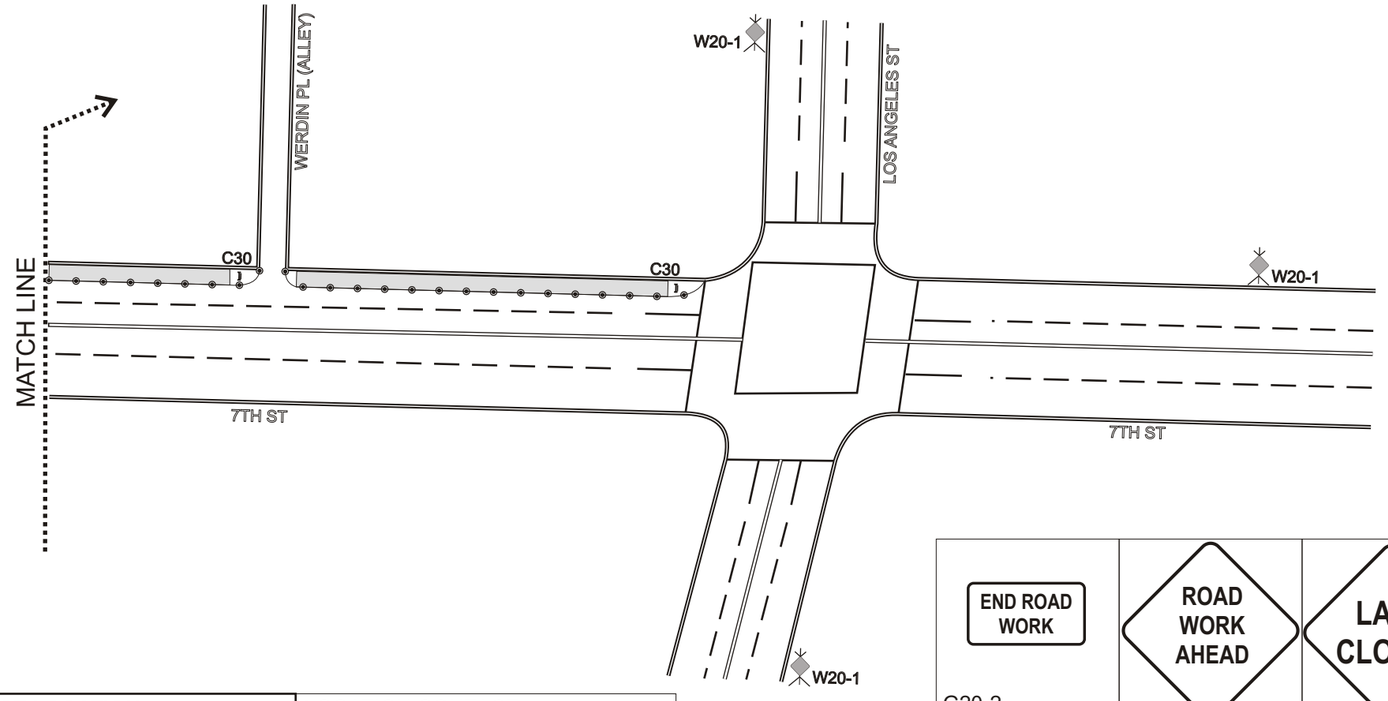

NOTE: MUST MAINTAIN TWO 10' WEST BOUND TRAVEL LANES AT ALL TIME. NOT TO AFFECT EAST BOUND TRAVEL.

1. **DATE/TIME: FROM 10/12/09 & 12/15/09 06:00 - 22:00 HOUR**
2. ALL SIGNING, STRIPING, AND TRAFFIC CONTROL DEVICES SHALL CONFORM TO THE (CURRENT) STATE OF CALIFORNIA DEPARTMENT OF TRANSPORTATION (CALTRANS) STANDARD PLANS AND STANDARD SPECIFICATIONS, CALIFORNIA MUTCD, AND ANY ADDENDUMS THERETO, AND AS SHOWN ON THESE PLANS, SYMBOLS AND ABBREVIATIONS USED ARE SHOWN ON CALTRANS STANDARD PLANS A10A&B, A20A-D, AND A24A-E.
3. THERE WILL BE NO INTERFERENCE WITH TRAFFIC SIGNALS OR CROSSWALKS
4. CONES WILL BE 28" MINIMUM HEIGHT AND HAVE REFLECTORIZED SLEEVES FOR NIGHT WORK.
5. POLICE WILL DIRECT TRAFFIC IF NECESSARY.

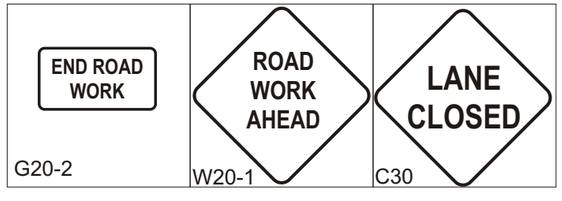

RIGHT OF WAY INC 150 E. ARROW HWY., SAN DIMAS, CA 91773 PH: (626) 930-9292 - FAX: (626) 930-9220 CA LIC #792675 PLANS DRAWN BY: STEVE OSBORN TRAFFIC CONTROL PLANS ARE DRAWN PER MUTCD & 2009 WATCH MANUAL	**TRAFFIC CONTROL FOR**: CASTLE PMT# F20475 ABC STUDIOS	**PROJECT LOCATION**: 7TH ST SPRING ST - LOS ANGELES ST CITY OF LOS ANGELES, CA	**LOCATION CONTACT**: P.P.S. / CHRIS AGNEW PHONE: (323) 465-9179 **FILM LA CONTACT**: ADRIAN FAYAD

LEGEND:	
WORK AREA CLOSURE	TYPE I BARRICADE W/SIGN
CONE PATTERN DELINEATION	CONSTRUCTION WARNING SIGN

NOT A PERMIT